


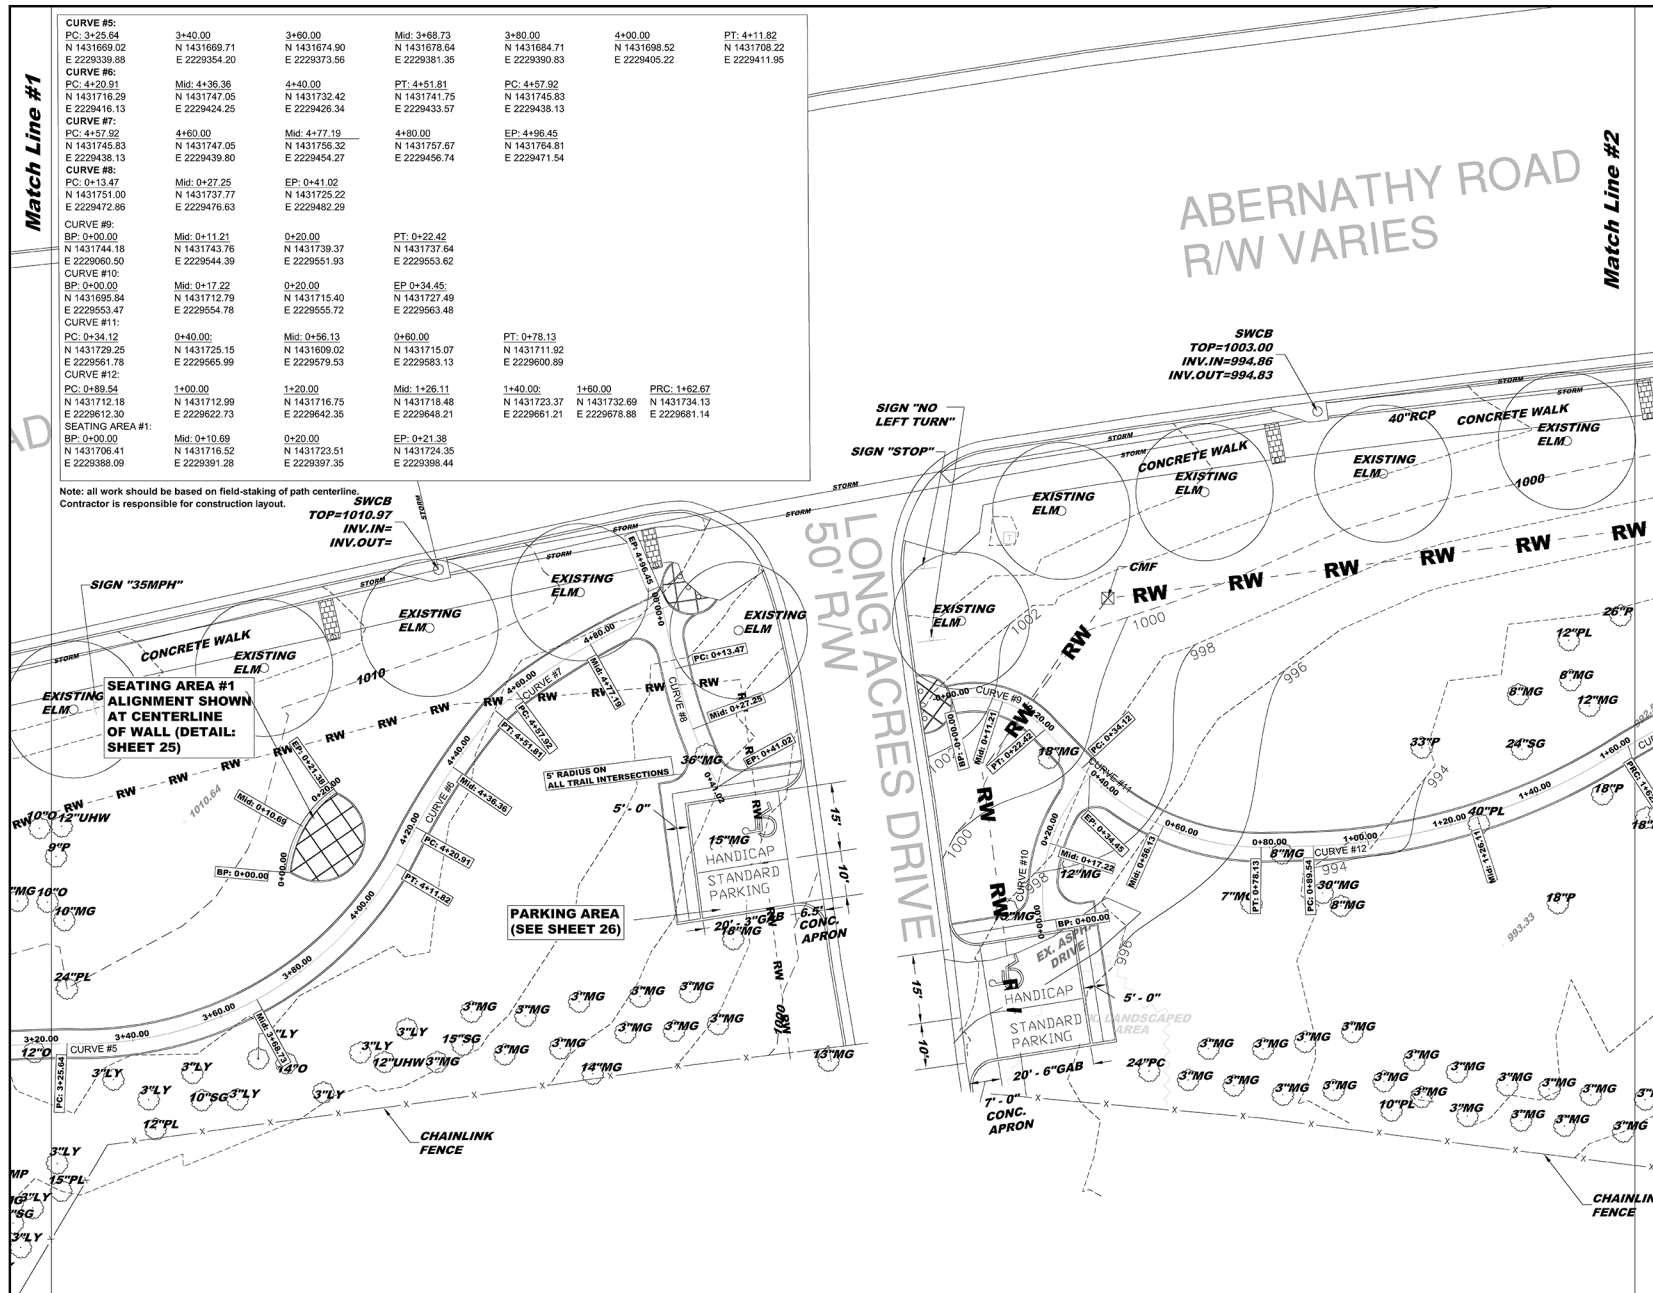

CITY OF SANDY SPRINGS
7960 ROSWELL ROAD
SANDY SPRINGS, GA 30350

MA

CHRISTOPHER KINGSBURY, R.L.A.
2420 COMMERCE AVENUE
DALUTH, GA 30030
770.263.5945

DANIEL KLETZING
LANDSCAPE DESIGNER

MICHAEL PERRY, PARKS DIR.
MPERRY@SANDYSPRINGSGA.GOV
CITY OF SANDY SPRINGS
7960 ROSWELL ROAD
SANDY SPRINGS, GA 30350

ERIC BROWN, PE
327 DAHLONEGA STREET
SUITE 1401
CUMMING, GA 30040
770.761.5507

MA Project Number
15SAND001

ABERNATHY GREENWAY
PHASE V

73 Abernathy Road
Sandy Springs, GA 30328

seal/signature

issued for date
City of Sandy Springs 4.17.17

date

SCALE:
0 10 20 30

sheet title
LAYOUT AND GRADING PLAN

sheet number
7

N

- the 1/2 mile trail through a suburban area will be lined with 20 species of trees and shrubs, furniture and other amenities
- a sheet from the plan set shows trail, centerline staking points, every 20 feet, in northeasting format