



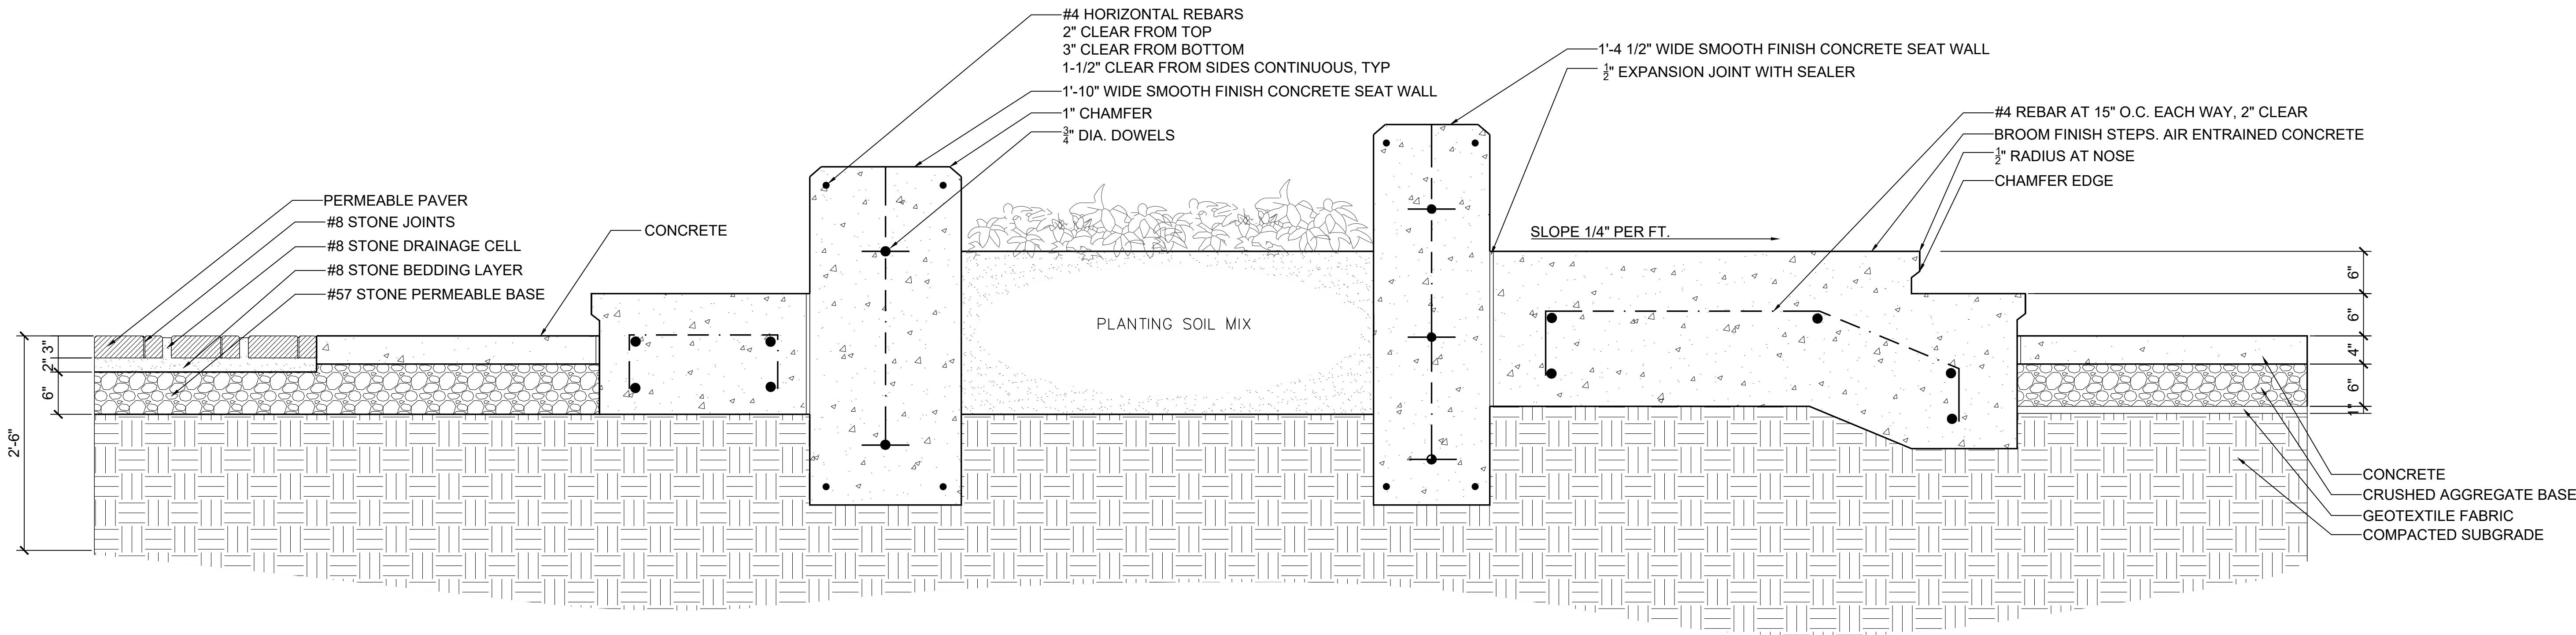

1 ELEVATED SEAT WALL SECTION
SCALE: 1"=1'-0"

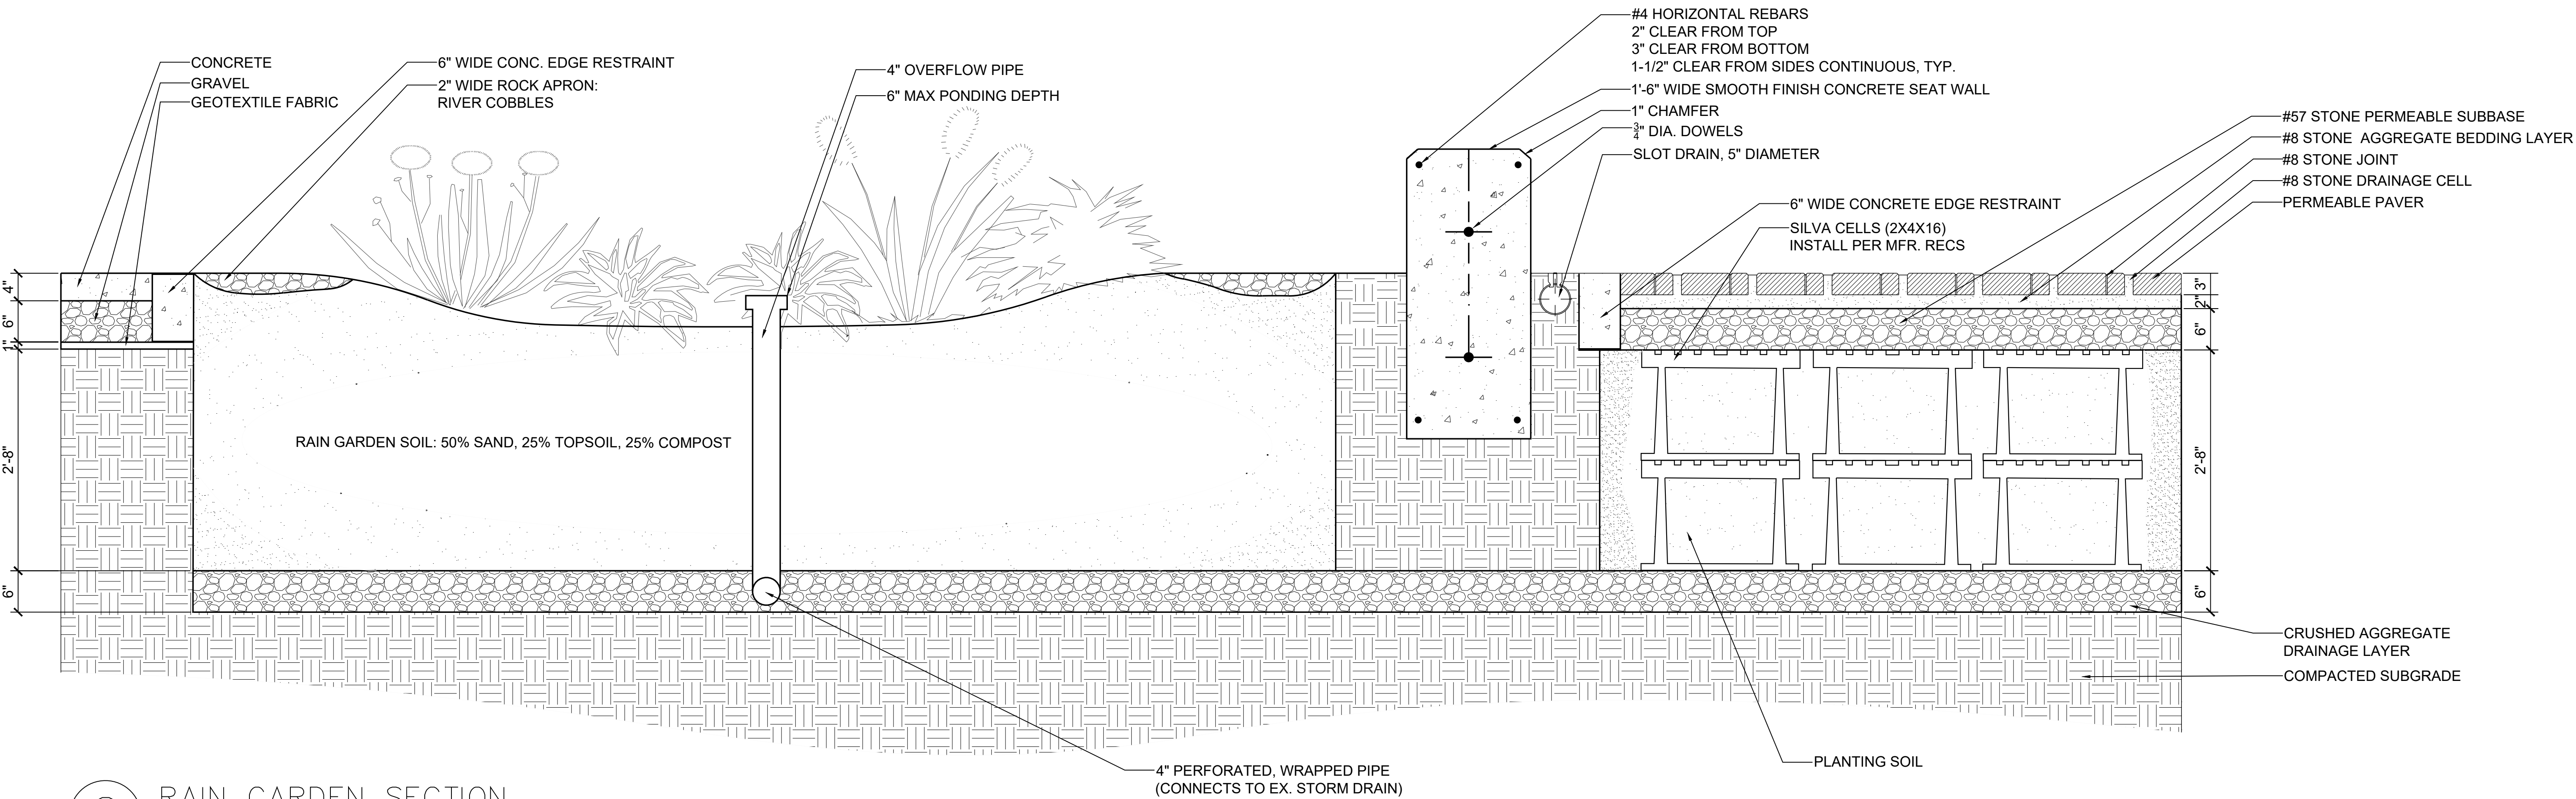


2 RAIN GARDEN SECTION
SCALE: 1"=1'-0"

Revisions

CONSTRUCTION SECTIONS

Gracie Mitchell
LA 405
11/30/22

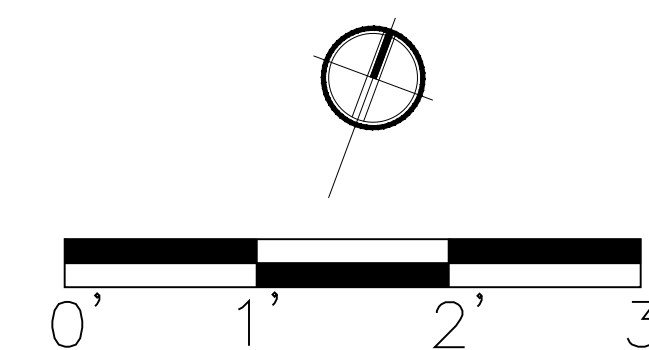

PAGE
LS05