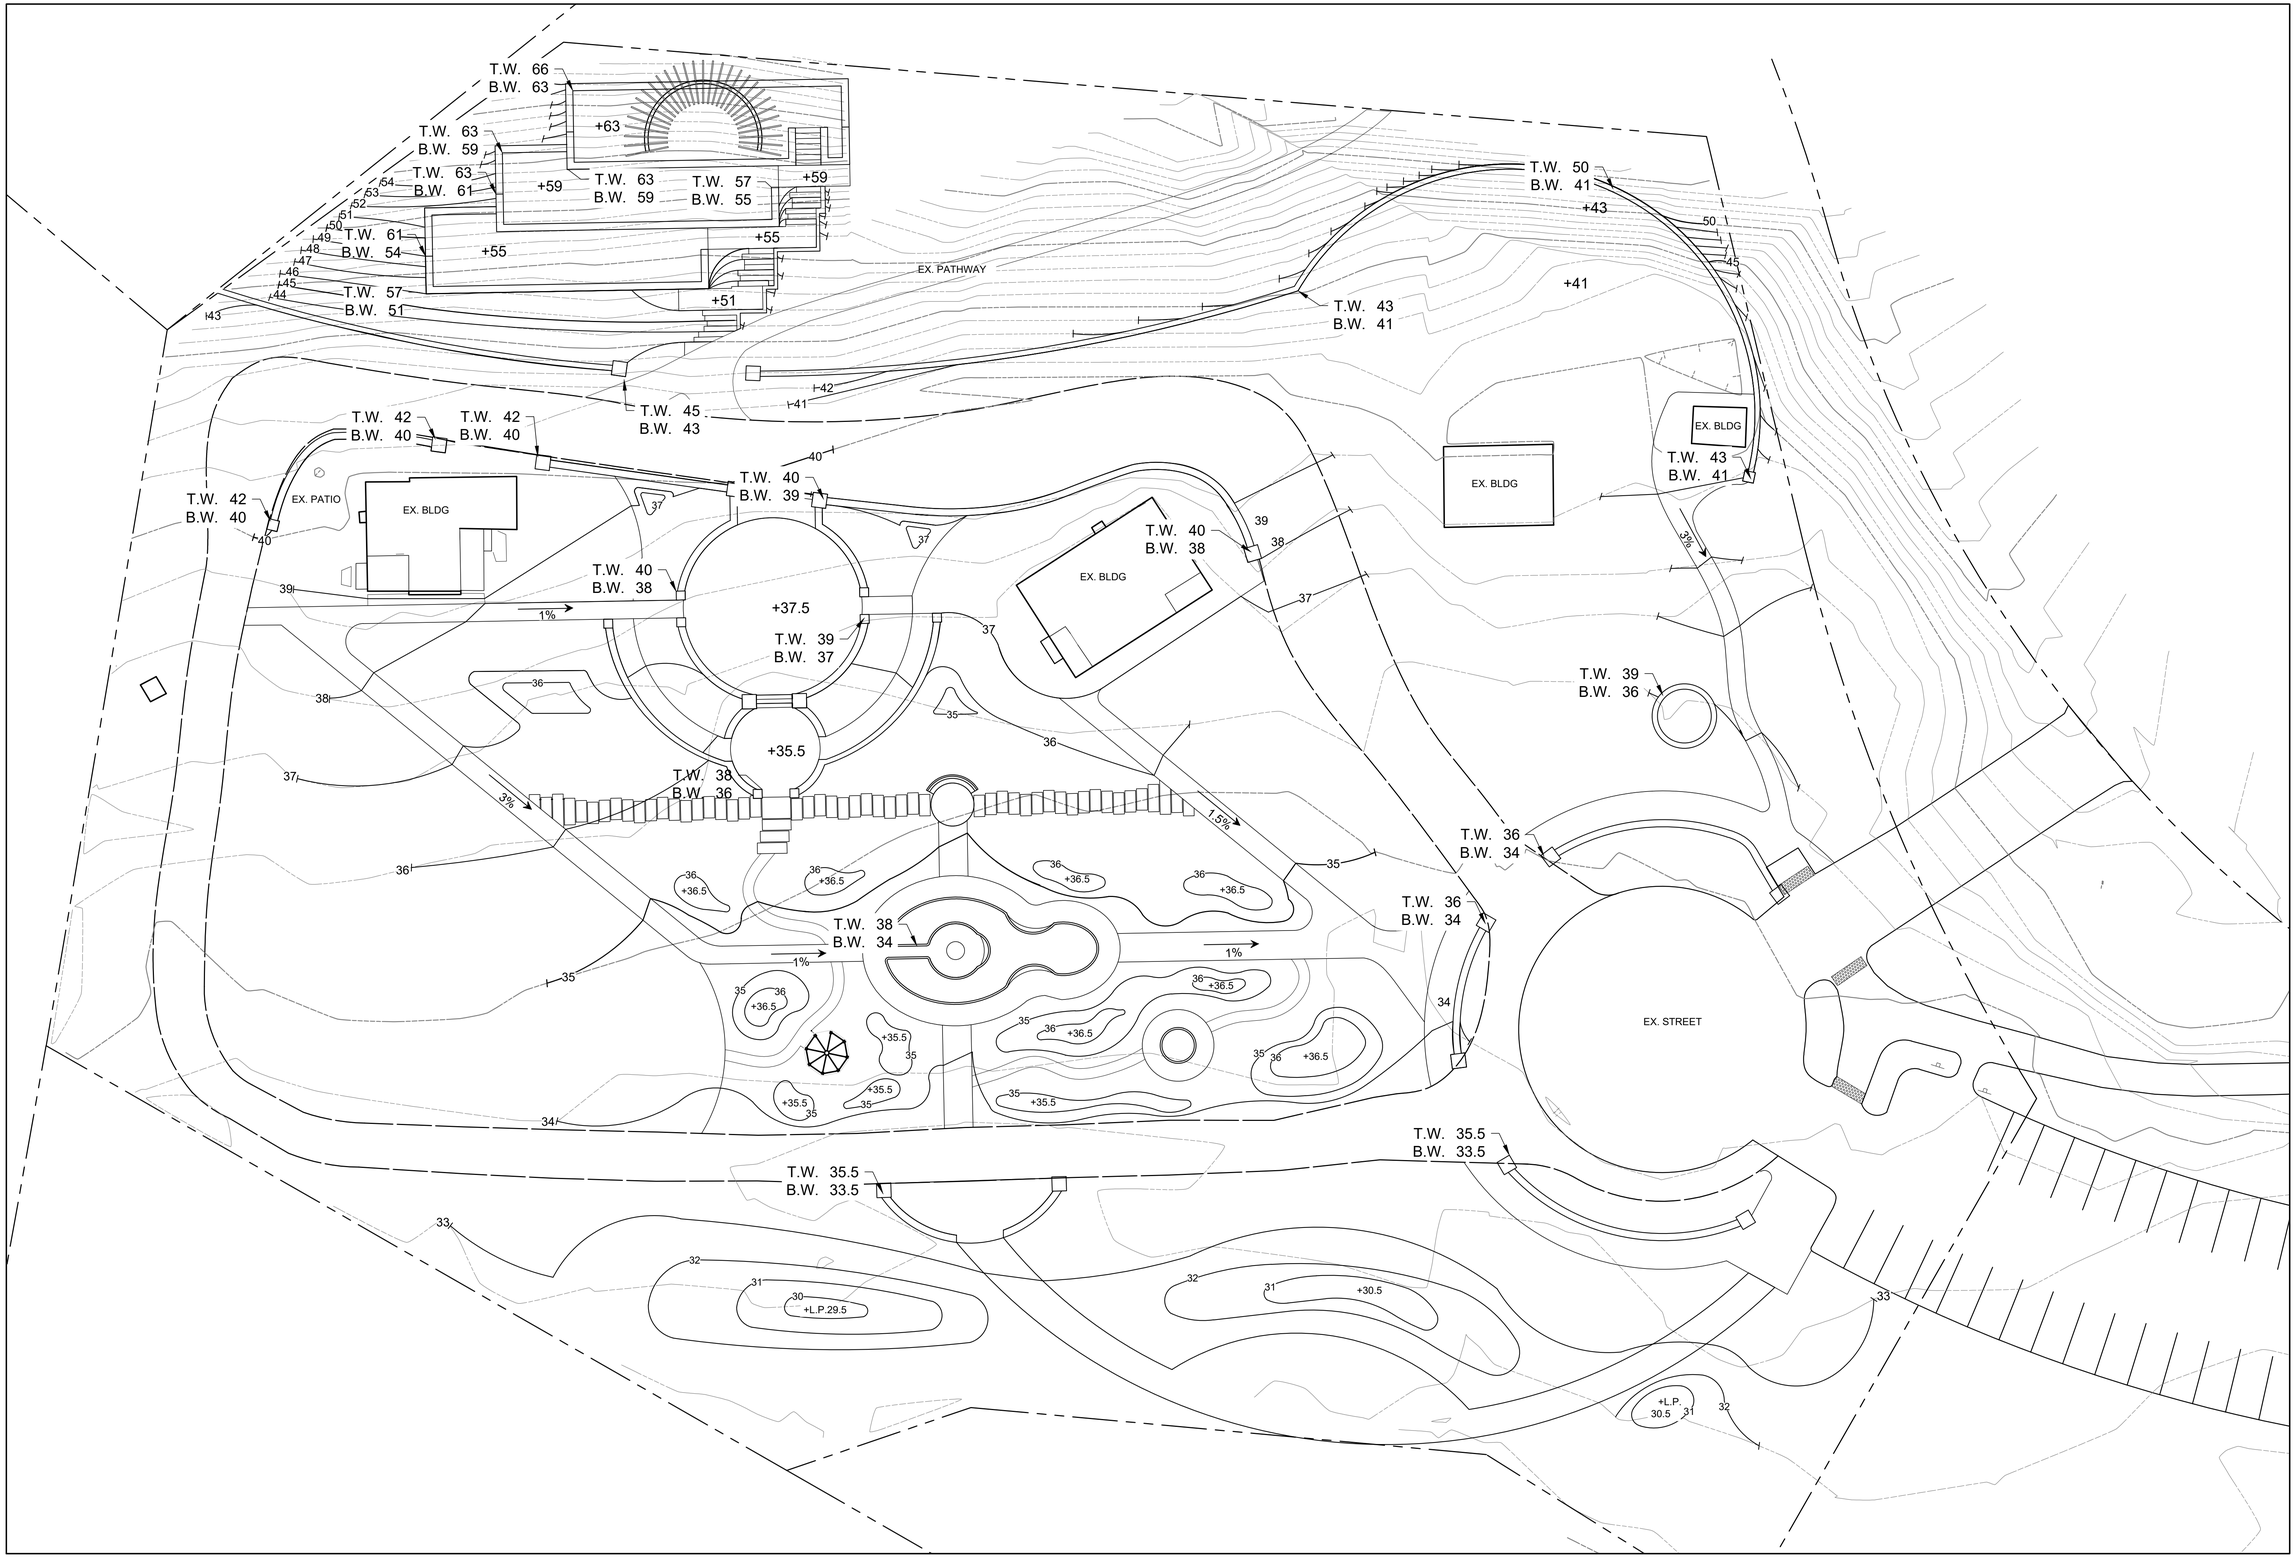


LOGO

Evelyn Neagoy Designs


Contact Info:

Evelyn Neagoy

Winter Quarter, 2024

LA405-01 Professor:
Daniel Enoch Kletzing

LA431-01 Professor:
Miran J. Day


Client Info:

Price Historic Park

Address:
100 Rancho Way, Pismo Beach, CA, 93449

Project Name

# Price Historic Park Restoration

Pismo, CA

| REV | Date | Issue |
|---|---|---|
| | | |
| | | |
| | | |
| | | |
| | | |
| | | |

Seal

Date: 03/05/2024

Designed By: ESN

Drawn By: ESN

Approved/ Checked by:

Project #:

Project Phase

Construction Documents

Sheet Title

Grading Plan

Scale

Scale: 1" = 20'

Sheet #

L4-01