


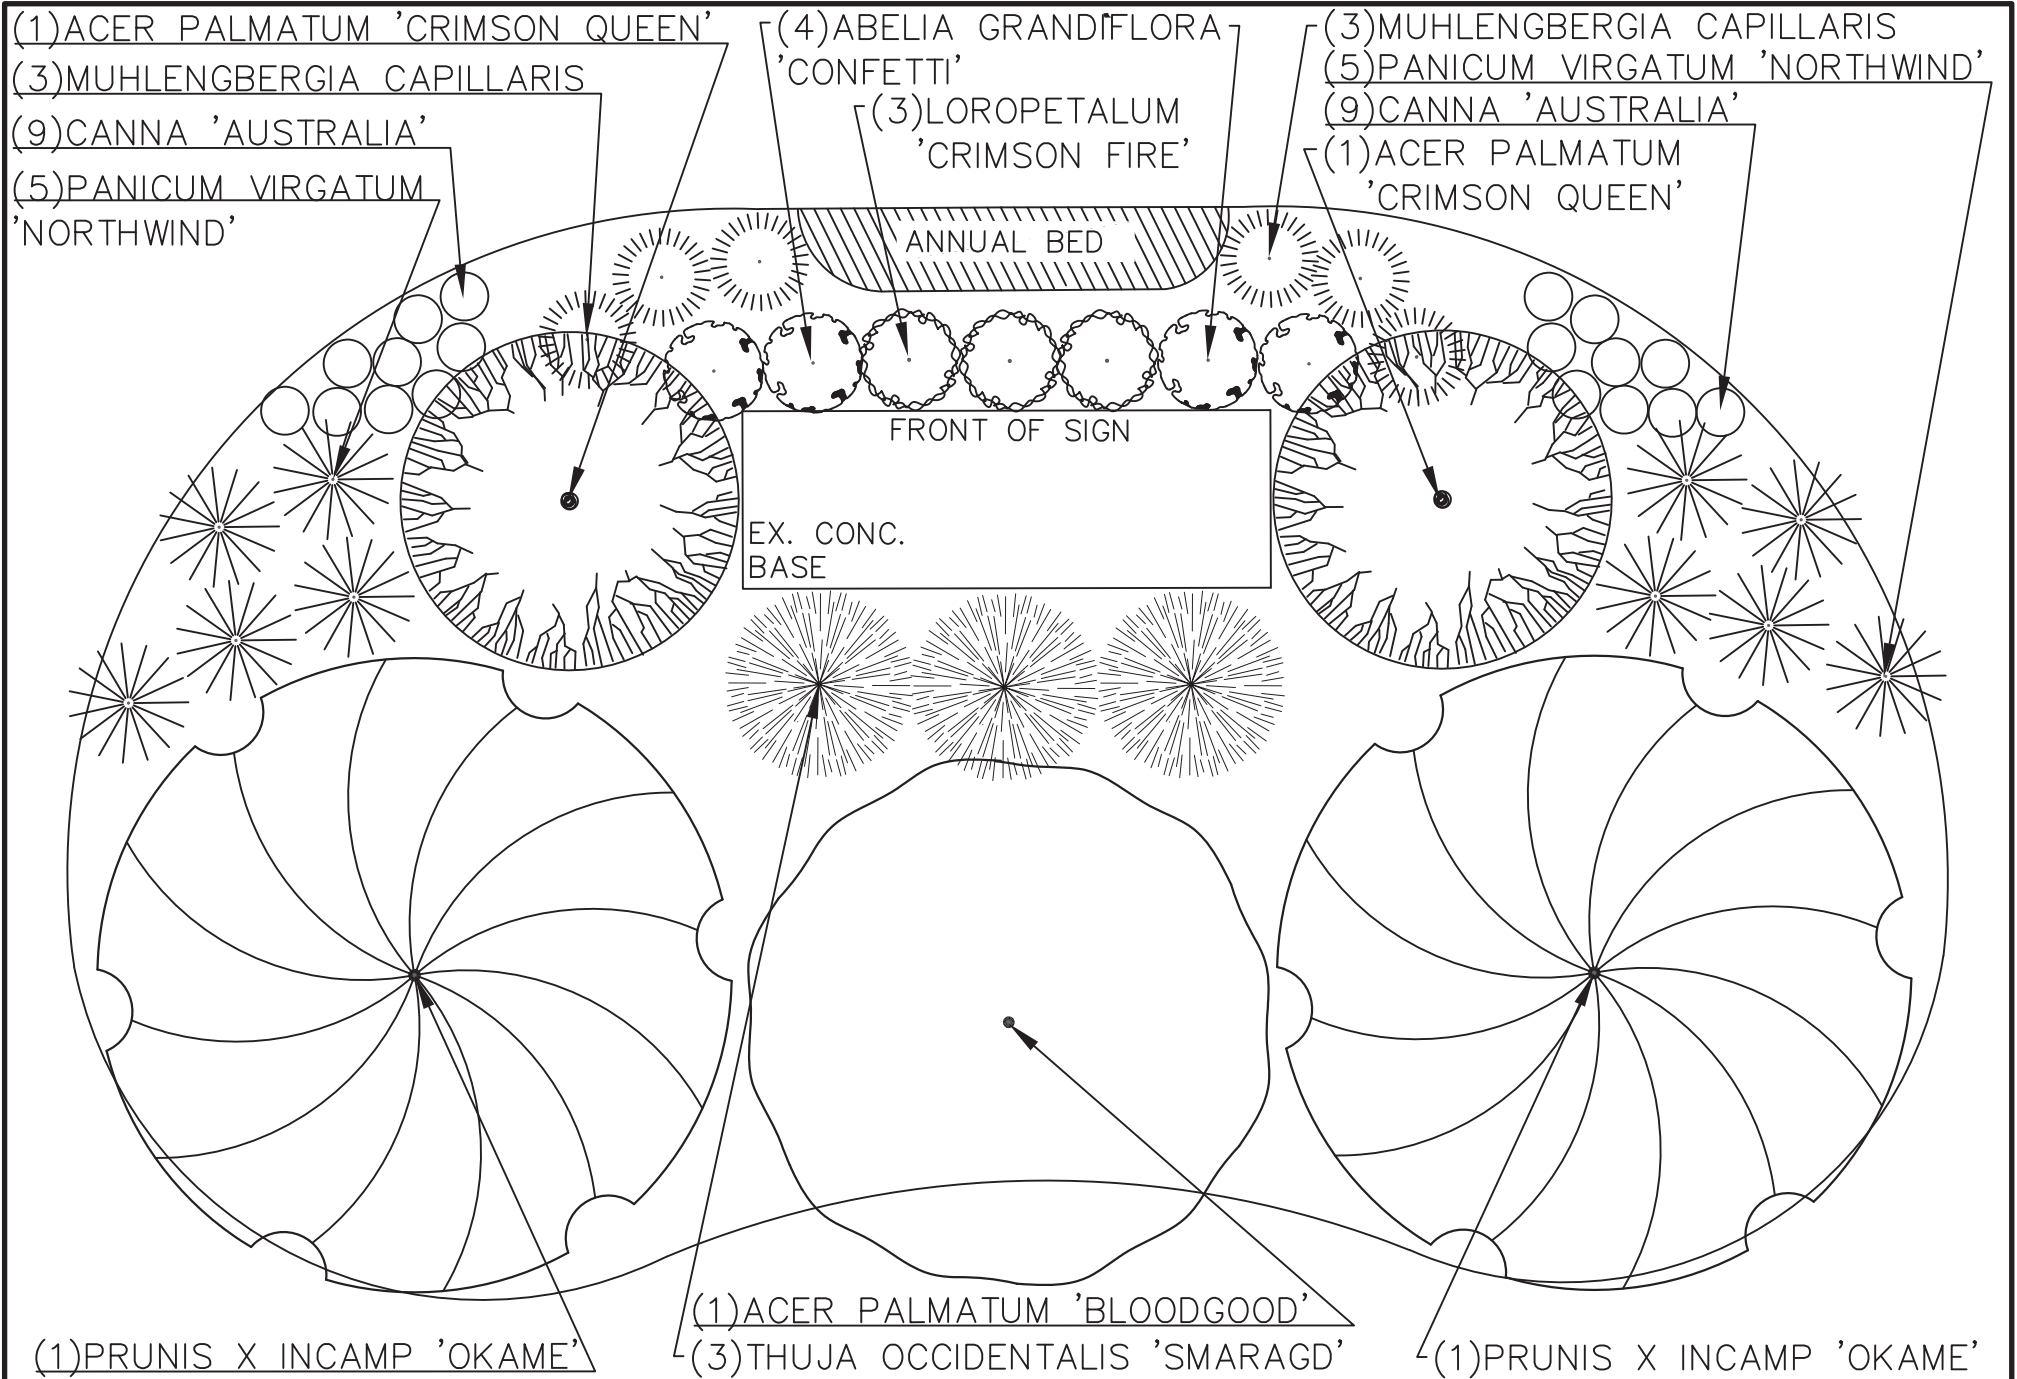

SCALE: 1/4"=1'-0"
 0' 1' 2' 3' 4' 5'



PLANTING PLAN FOR
 ENTRY SIGN ON GRESHAM ST.