



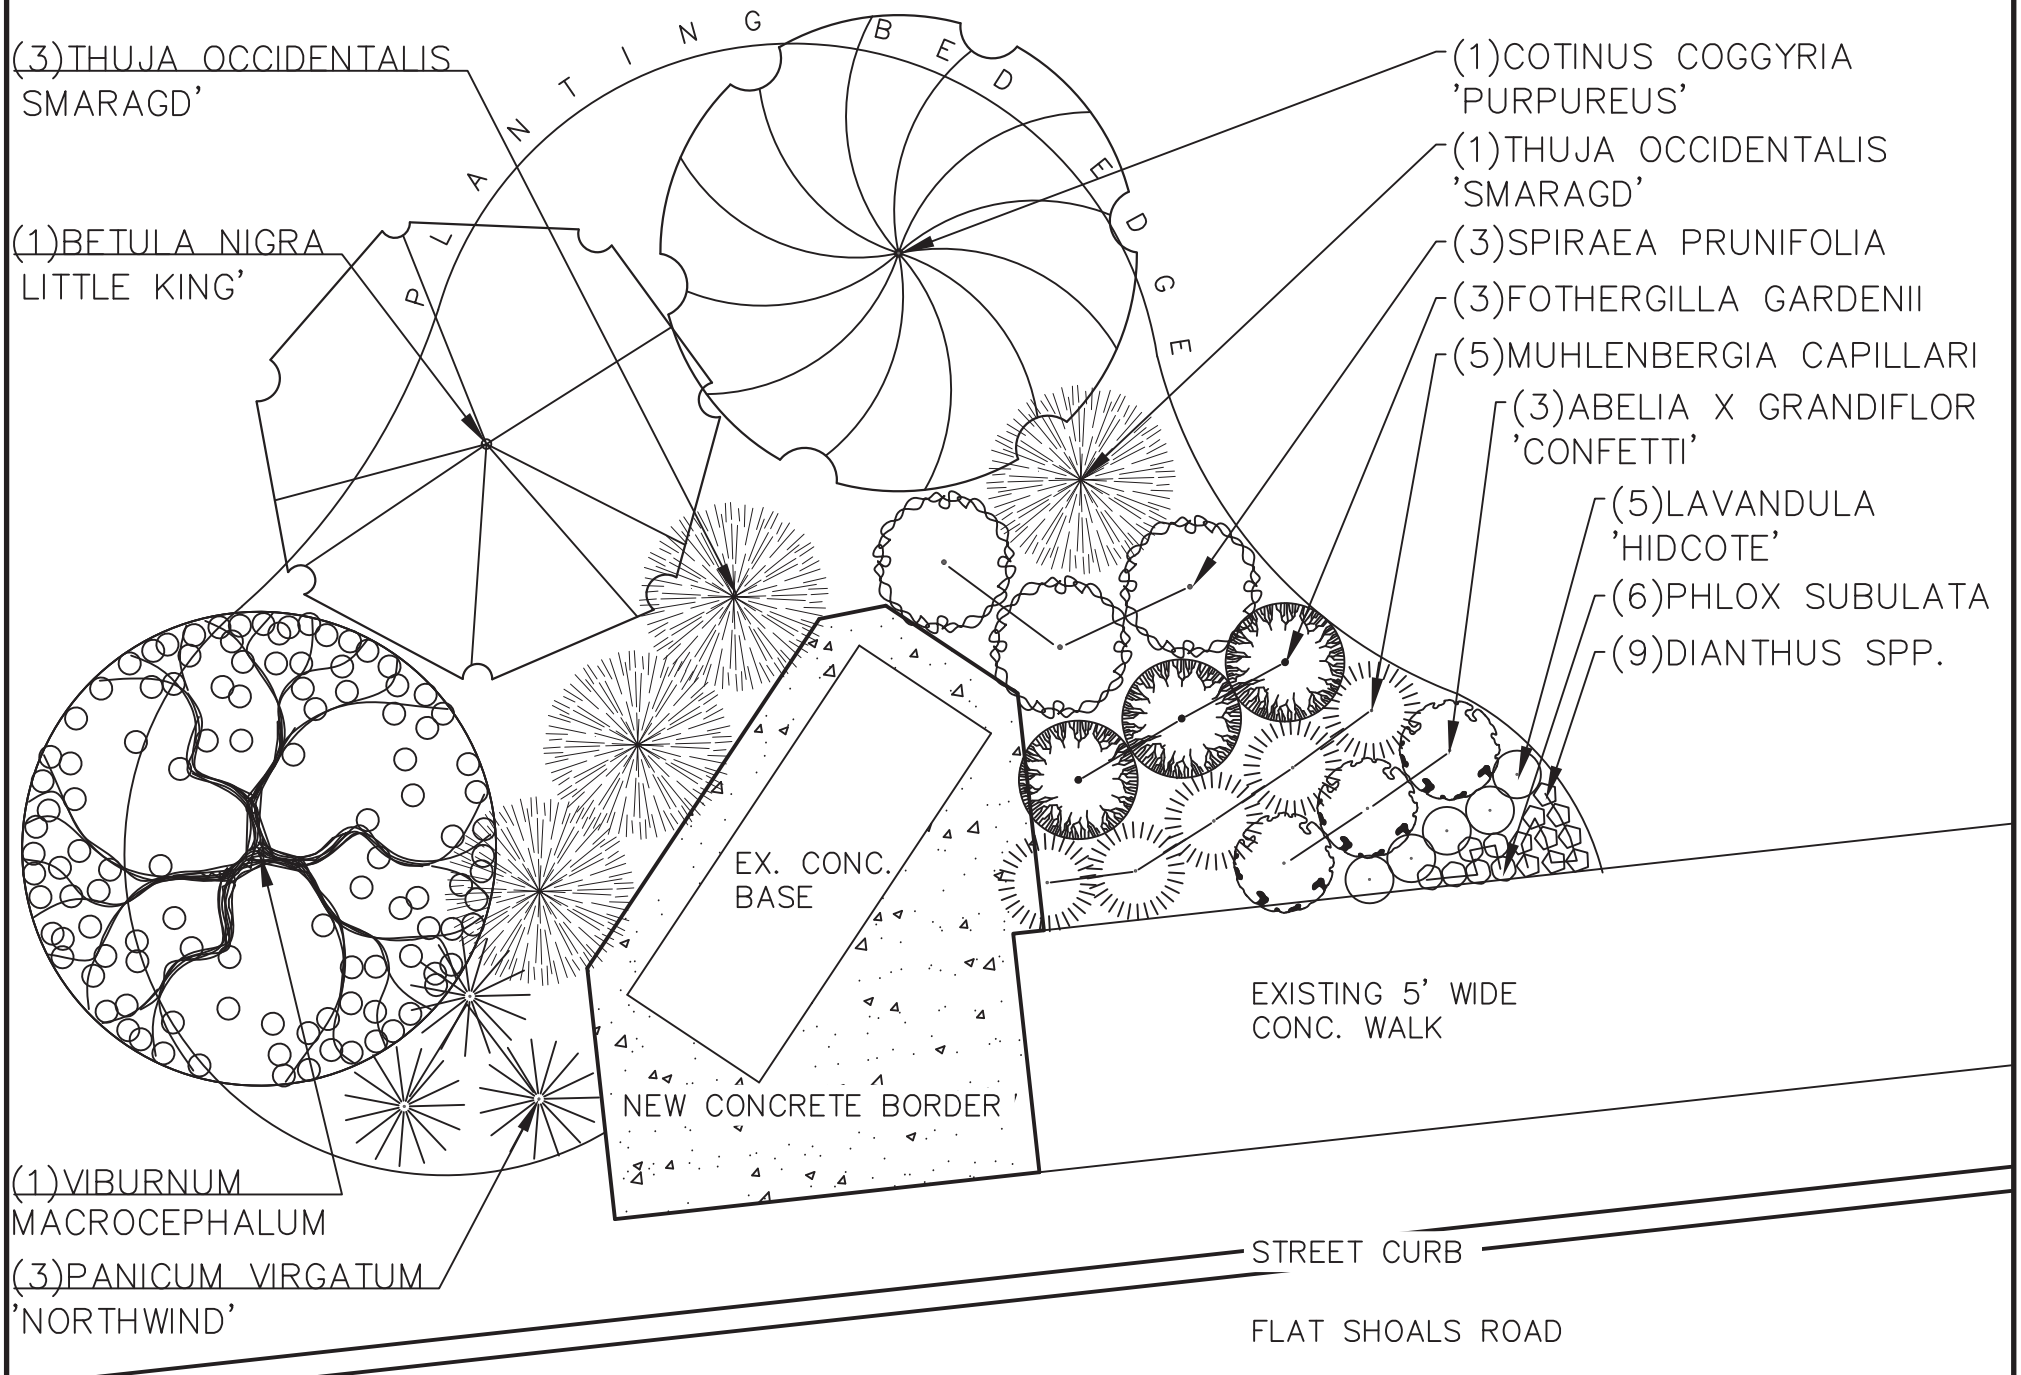

SCALE: 1/4" = 1'-0"
 0' 1' 2' 3' 4' 5'

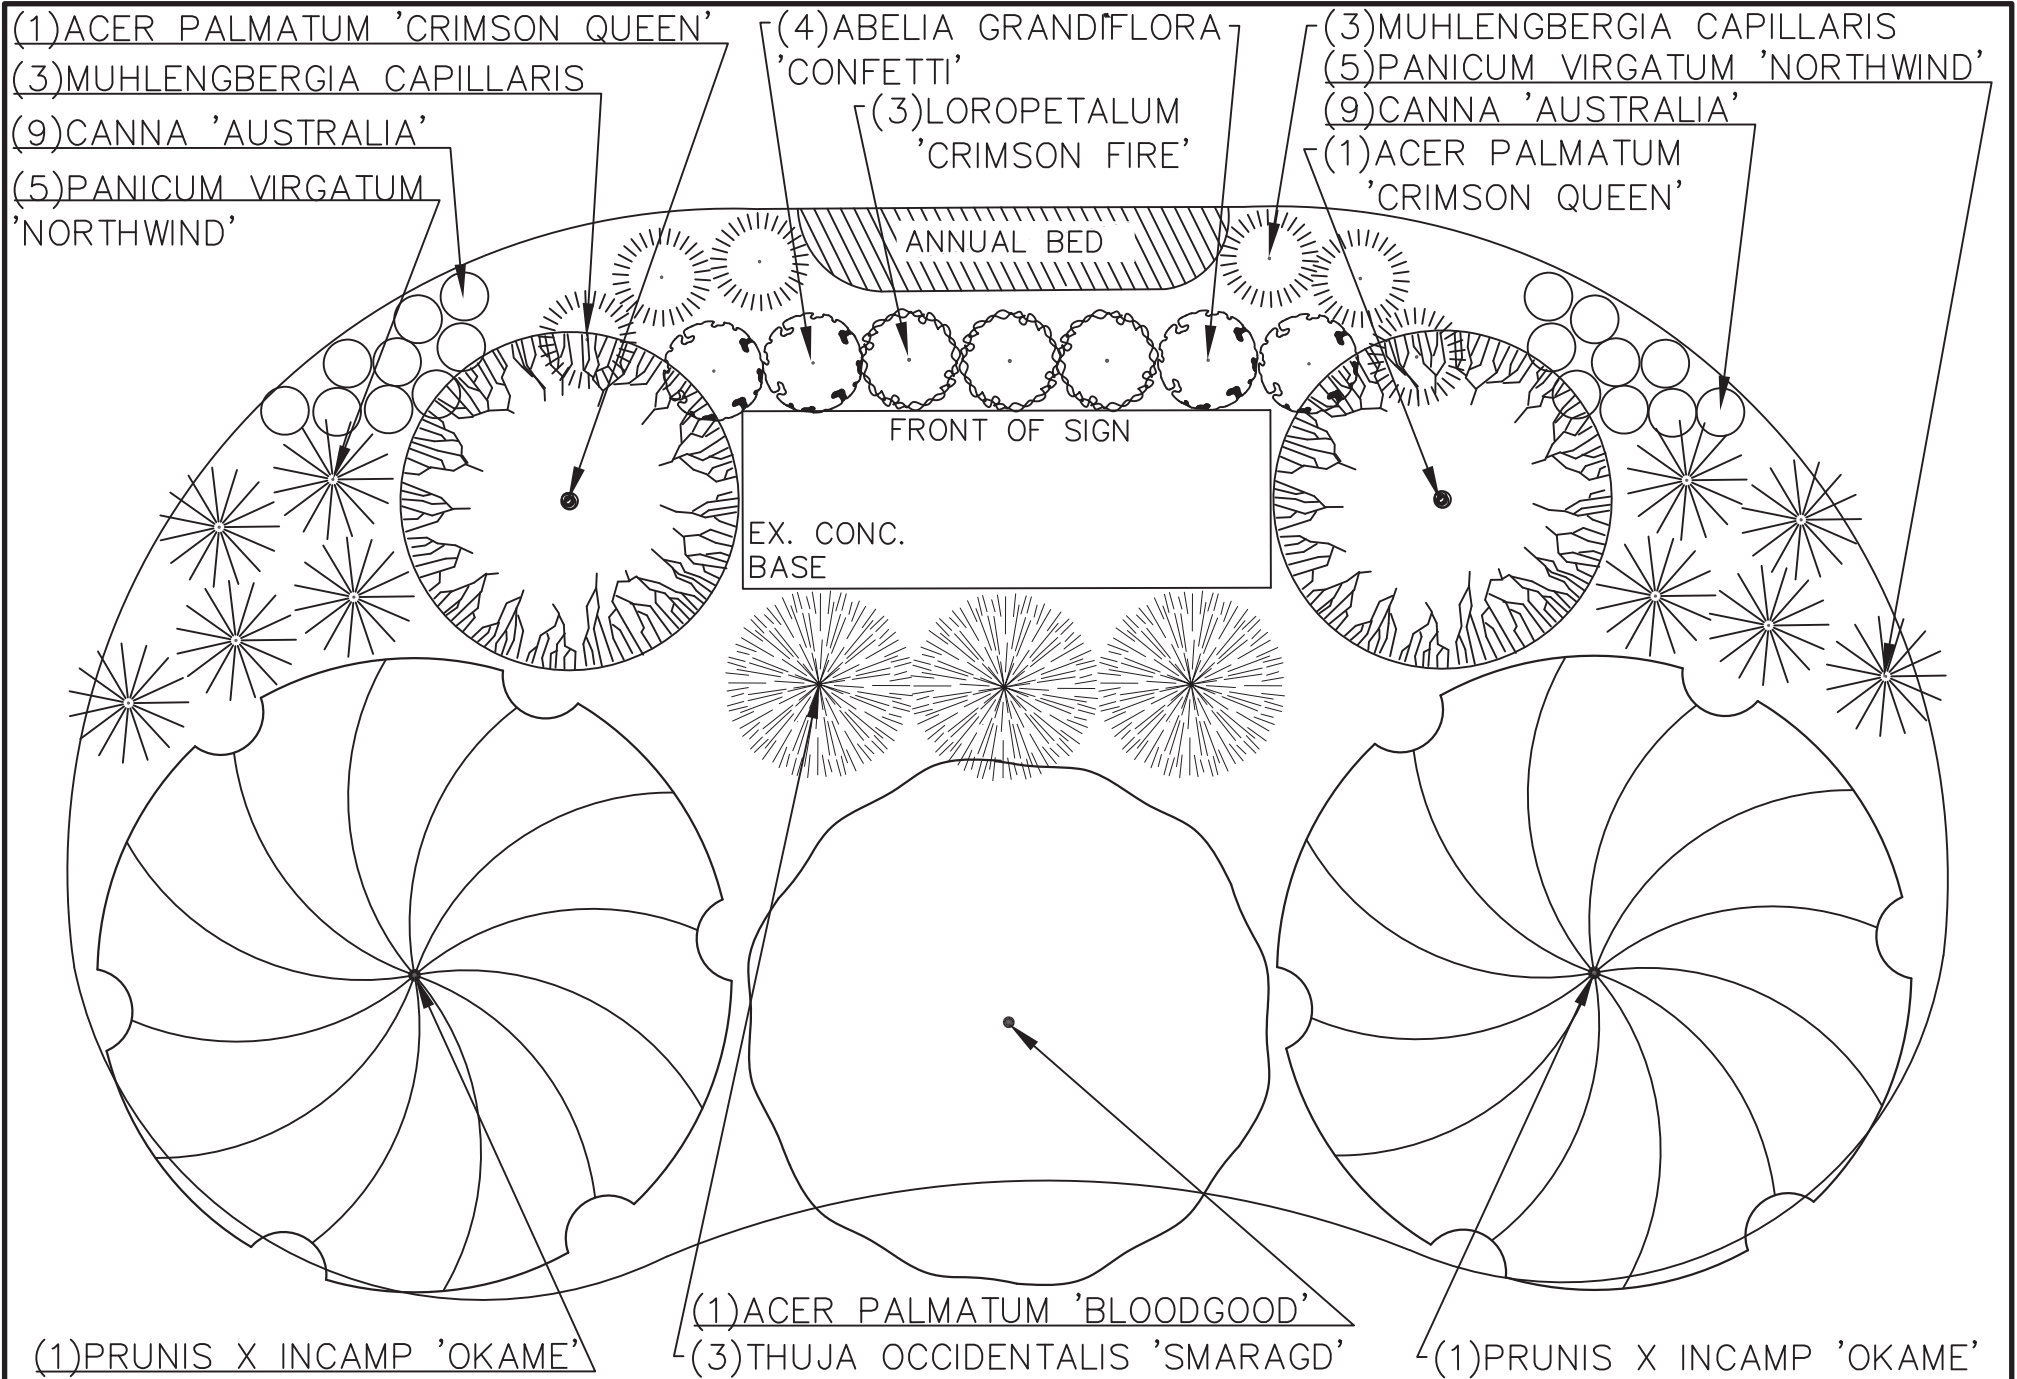

PLANTING PLAN FOR
 ENTRY SIGN ON FLAT SHOALS RD





Spring 2018

→ Summer 2019



As-built photos of the two planting plans show the signs at Flat Shoals Road (top) and Gresham Street (bottom). The two signs are seen in time progression: at planting time in spring of 2018 and a year and a half later in 2019.