
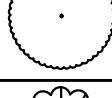
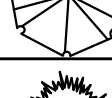



PLANT Type	Code	Symbol	Botanical Name	Common Nmae	Quantity	Size	Spacing	Water Req.	Notes
Tree	ACE		Acer macrophyllum	Big Leaf Malel	3	48" BOX	See Plans	Moderate	
	ALN		Alnus rhombifolia	White Alder	5	36" BOX	See Plans	High	
	QUE		Quercus agrifolia	Coast-Live Oak	6	36" BOX	See Plans	Very Low	
	LIQ		Liquidambar styraciflua	Sweet Gum	3	48" BOX	See Plans	Moderate	
	OLE		Olea europaea	Olive tree	9	24" BOX	See Plans	Very Low	
	AFR		Afrocarpus gracilior	Fern Pine	6	36" BOX	See Plans	Moderate	
	ARC		Arctostaphylos	Manzanita	5	24" BOX	See Plans	Very Low	
Shrub	CER		Cercis occidentalis	Western redbud	9	24" BOX	See Plans	Moderate	
	CAR		Carex spissa	San Diego Sedge	17	5 GAL	4' O.C.	Moderate	
	CAR		Carex divulsa	European Grey Sedge	72	1 GAL	2' O.C.	Low	
	CAR		Carex appressa	the tall sedge	90	1 GAL	1' O.C.	Moderate	
	CEA		Ceanothus cuneatus	Buck Bush	11	1 GAL	1' O.C.	Very Low	
	FRE		Fremontodendron	Flannel Bush	18	5 GAL	3' O.C.	Very Low	
	SAL		Salvia leucophylla	Purple Sage	30	5 GAL	2' O.C.	Low	
	ENC		Encelia californica	Bush Sunflower	25	1 GAL	6' O.C.	Low	
	SAM		Sambucus nigra	Black Elderberry	13	5 GAL	4' O.C.	Low	
	RHU		Rhus integrifolia	Lemonade Berry-Hedges	27	5 GAL	5' O.C.	Low	
	PIT		Pittosporum tenuifolium	Kohuhu	51	5 GAL	3' O.C.	Moderate	
	SOL		Solanum umbelliferum	Bluewitch Nightshade	21	5 GAL	4' O.C.	Low	
Ground Cover			Leymus condensatus	Giat Wildrye	2	1 lb. bag	5' O.C.	Low	
			Nassella pulchra	Purple Needle Grass	1	1 lb. bag	1.5' O.C.	Very Low	
			Sisyrinchium angustifolium	Blue-Eyed Grass	1	1 lb. bag	1' O.C.	Low	
Turf			Festuca brevipila	Fine Fescue	46	1 Pallets		Low	500 SQ.FT. / Pallets
			Poa pratensis	Biofiltration sod	1	1 Pallets		Low	500 SQ.FT. / Pallets

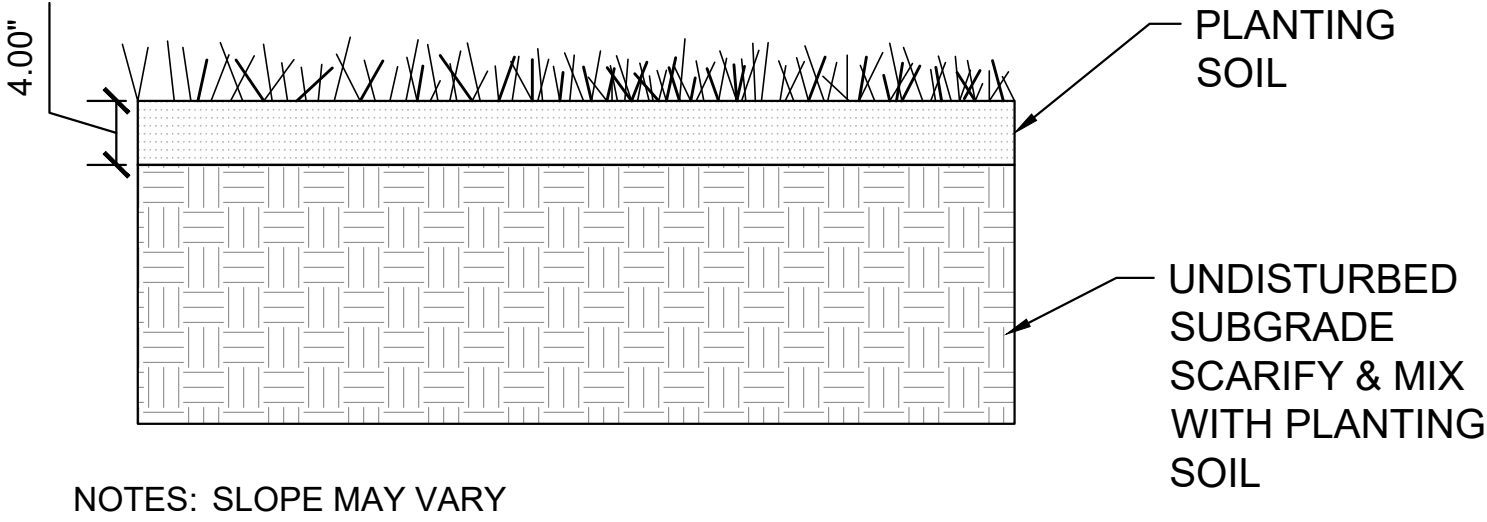

1

LAWN


SCALE: 1"=1'-0"

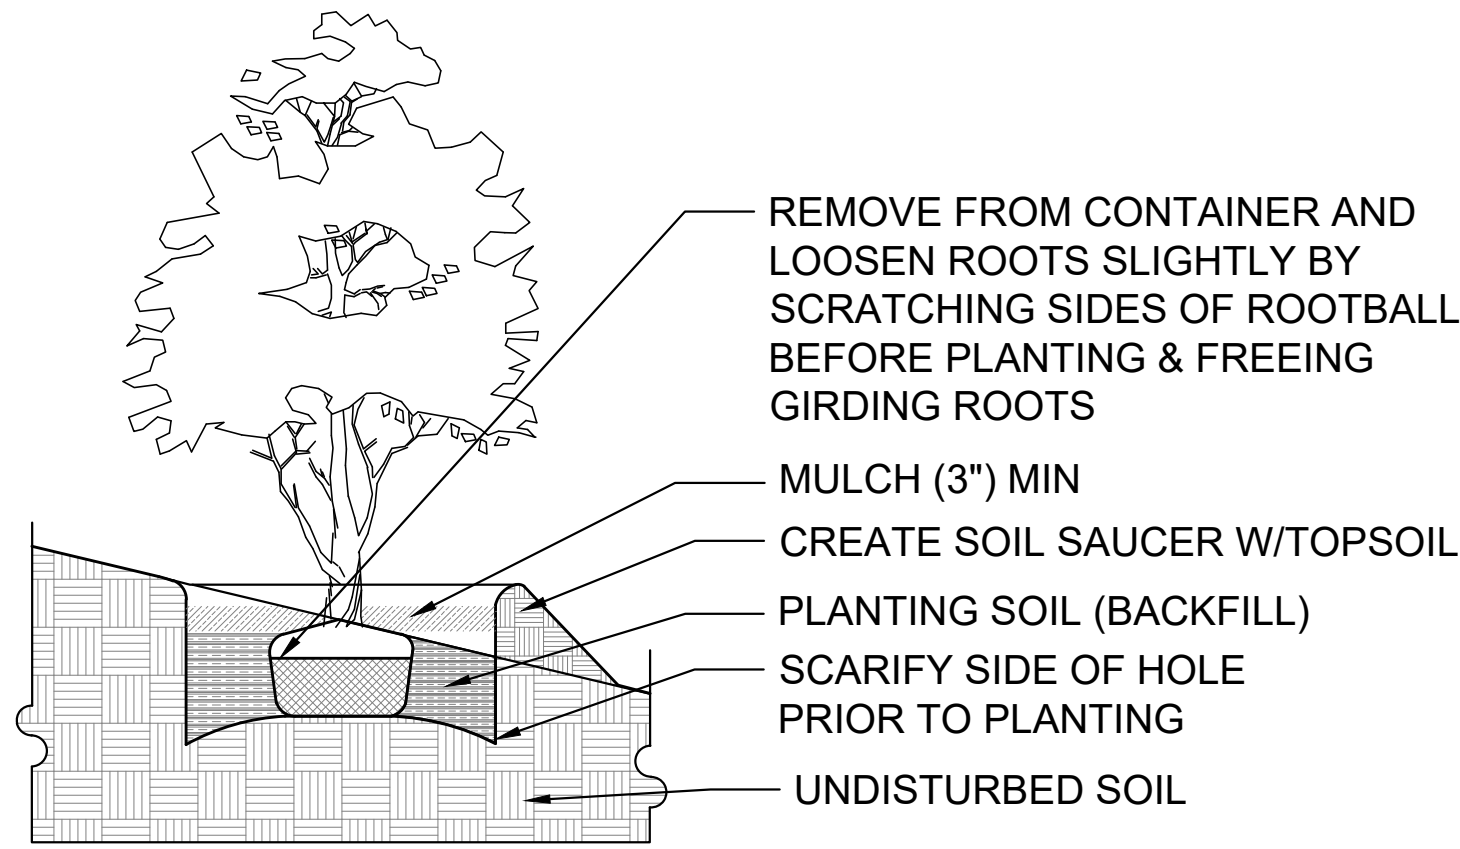

2

SHRUB PLANTING ON SLOPE

SCALE: 1/2"=1'-0"

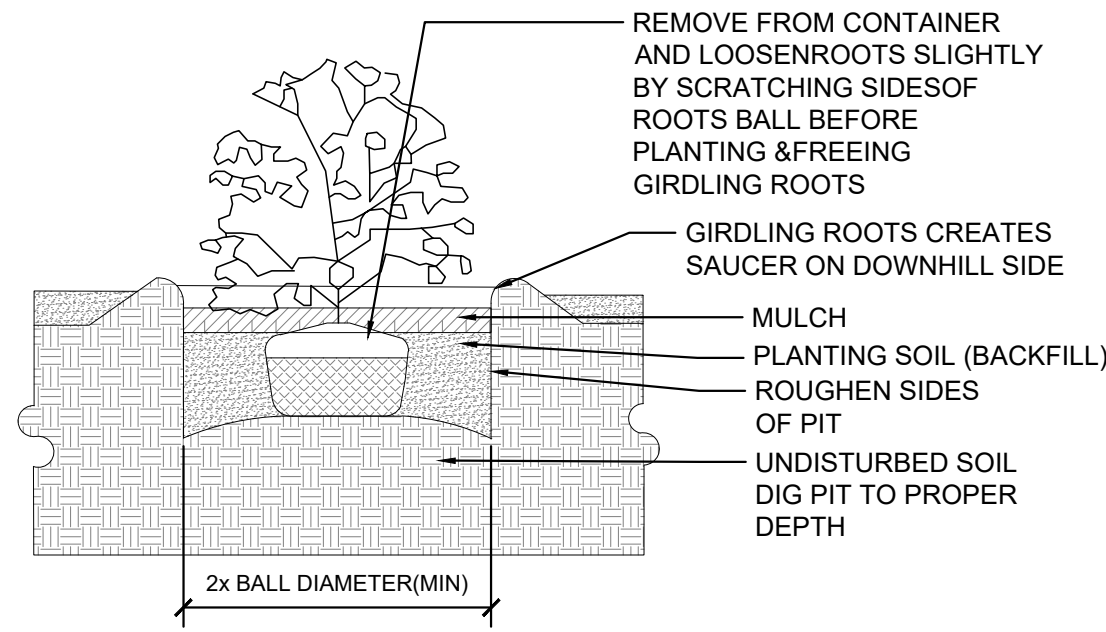

3

SHRUB PLANTING

SCALE: 1/2"=1'-0"



Contact Info:

Chen-Han Wu

Winter Quarter, 2024

LA405-01 Professor : Daniel Enoch Kietzing

LA431-01 Professor : Miran J. Day

Client Info:

Friends of Price House

Address: 100 Rancho Way, Pismo Beach, CA, 93449

Phone Number: 805-773-7854

Project Name:

Price Historic Park Restoration

Pismo, CA

Rev	Date	Issue

Seal

Date

02/27/2024

Designed by

CW

Drawn By

CW

Approved / Checked By

Project #

Project Phase

Construction Documents

Sheet Title

Detail

Scale

Sheet #

L3-02