




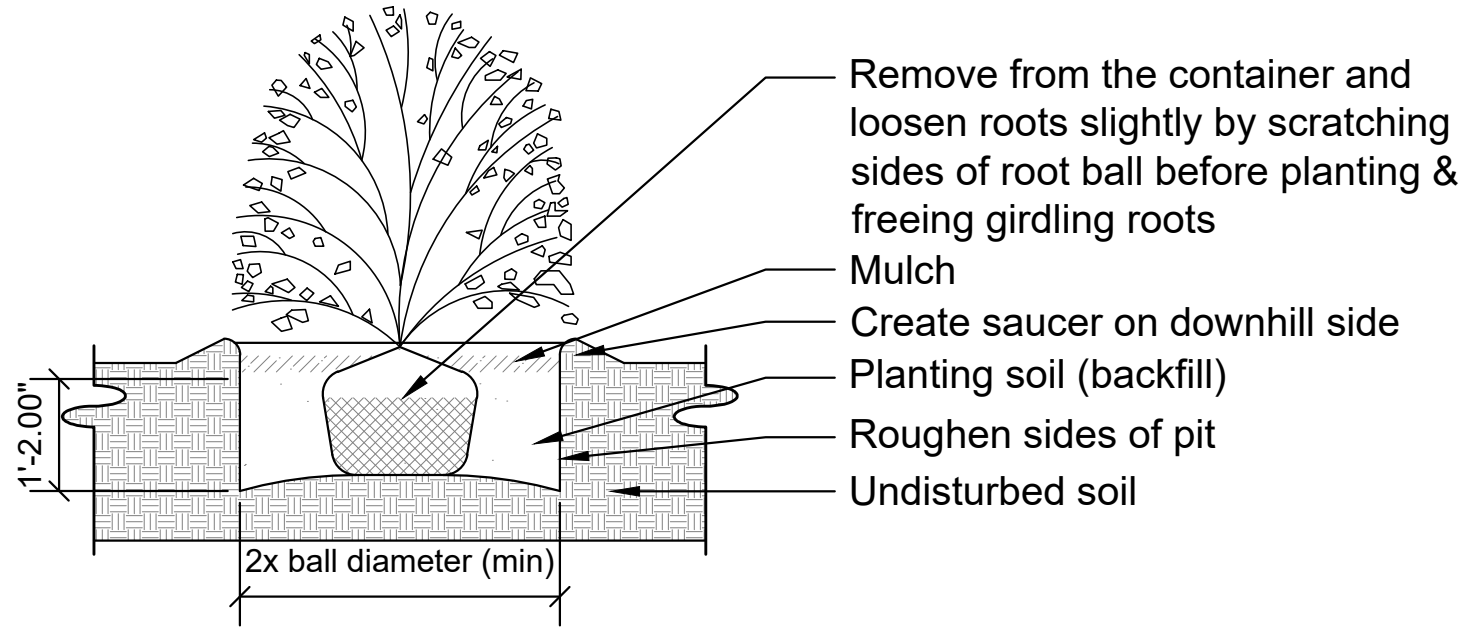

1 Shrub Planting  
1/2" = 1' - 0"

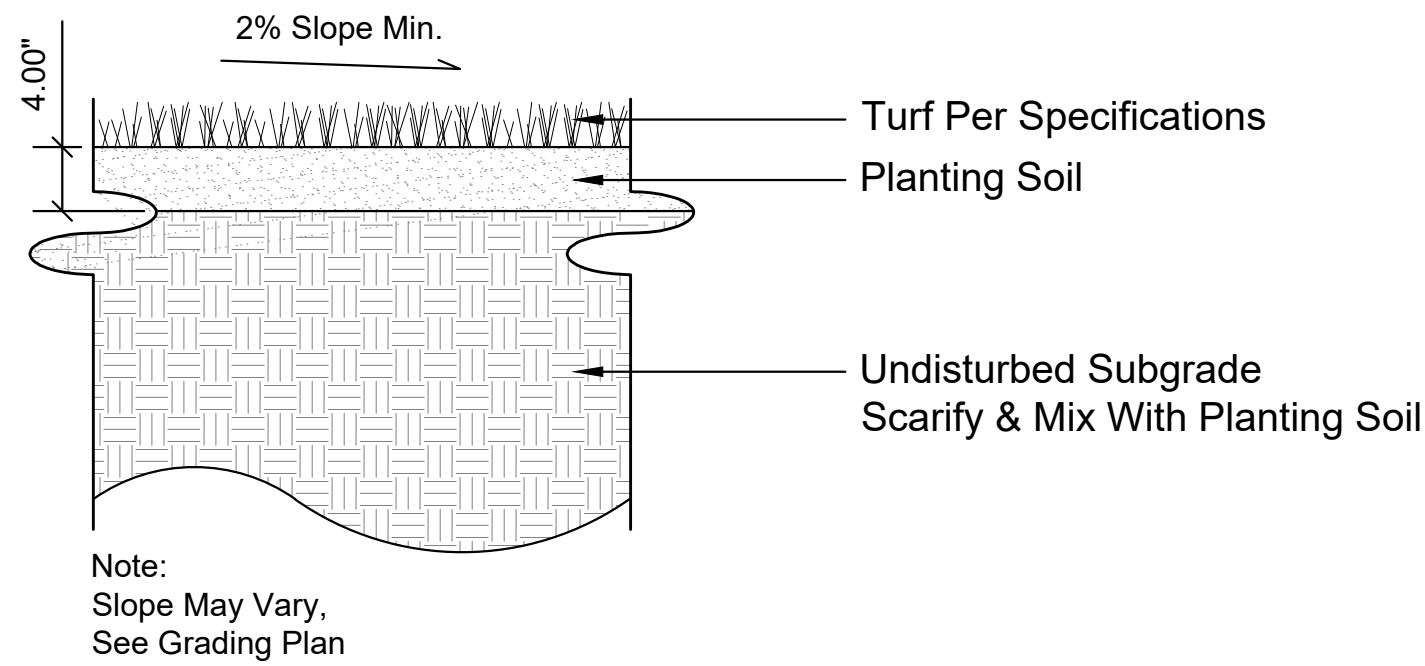

3 Lawn  
1" = 1' - 0"

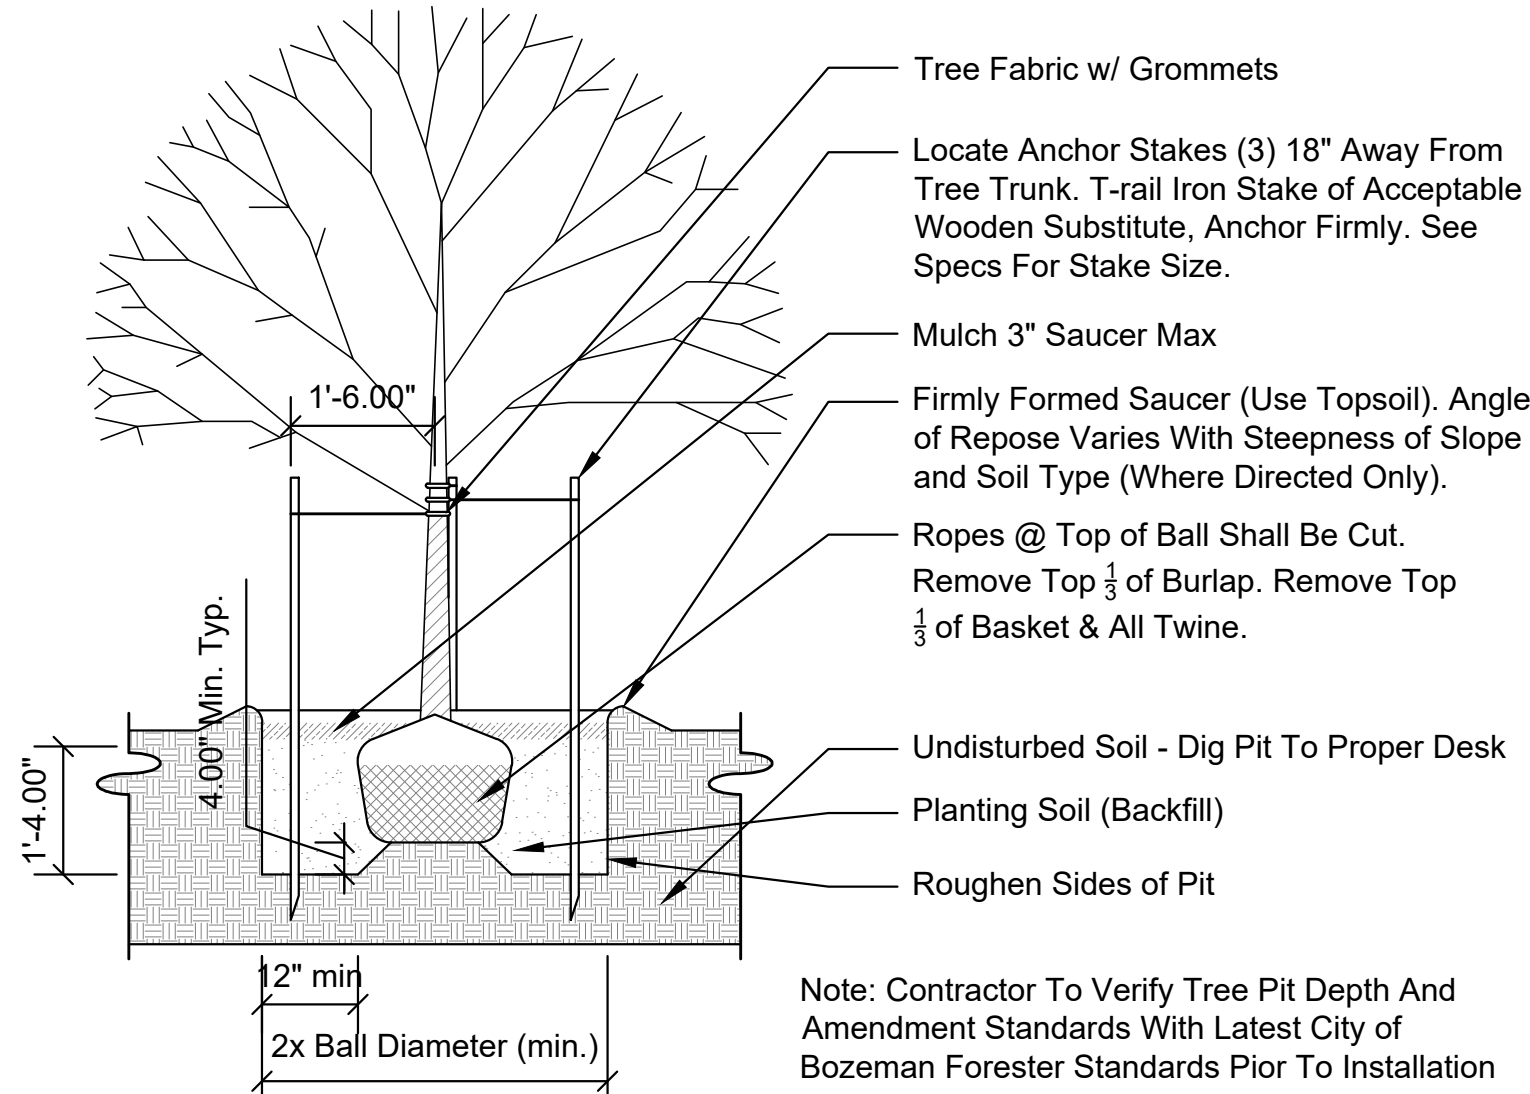

2 Tree Planting  
1/2" = 1' - 0"

Planting Schedule:

| Symbol | Type        | Code | Botanical Name                                                   | Common Name             | Quantity | Size    | Water Req | Notes |
|--------|-------------|------|------------------------------------------------------------------|-------------------------|----------|---------|-----------|-------|
|        | Tree        | ARH  | <i>Araucaria heterophylla</i>                                    | Norfolk Island Pine     | 5        | 24" BOX | moderate  |       |
|        | Tree        | CS   | <i>Citrus sinensis</i> 'Valencia'                                | Valencia Orange         | 11       | 15 GAL  | moderate  |       |
|        | Tree        | DK   | <i>Diospyros kaki</i> 'Fuyu'                                     | Fuyu Persimmon          | 4        | 15 GAL  | low       |       |
|        | Tree        | EJ   | <i>Eriobotrya japonica</i>                                       | Loquat                  | 6        | 15 GAL  | moderate  |       |
|        | Tree        | HM   | <i>Hesperocyparis macrocarpa</i>                                 | Monterey Cypress        | 4        | 24" BOX | moderate  |       |
|        | Tree        | MV   | <i>Melaleuca viridiflora</i> var. <i>rubriflora</i>              | Melaleuca Quinquenervia | 9        | 24" BOX | low       |       |
|        | Tree        | OE   | <i>Olea europaea</i> 'California Queen'                          | California Queen Olive  | 18       | 15 GAL  | moderate  |       |
|        | Tree        | PA   | <i>Persea americana</i> 'Hass'                                   | Hass Avacado            | 7        | 15 GAL  | moderate  |       |
|        | Tree        | PR   | <i>Platanus racemosa</i>                                         | Western Sycamore        | 5        | 24" BOX | moderate  |       |
|        | Tree        | QA   | <i>Quercus agrifolia</i>                                         | Coast Live Oak          | 21       | 24" BOX | very low  |       |
|        | Shrub       | AA   | <i>Artemisia arborescens</i>                                     | Large Wormwood          | 37       | 1 GAL   | low       |       |
|        | Shrub       | AC   | <i>Acacia cognata</i> var. <i>linearis</i>                       | Bower Wattle            | 39       | 1 GAL   | low       |       |
|        | Shrub       | AH   | <i>Alyogyne huegelii</i>                                         | Blue Hibiscus           | 51       | 1 GAL   | low       |       |
|        | Shrub       | CN   | <i>Constancea nevinii</i>                                        | Island Snowflake        | 90       | 1 GAL   | low       |       |
|        | Shrub       | CP   | <i>Clanthus puniceus</i>                                         | Parrot's Beak           | 56       | 1 GAL   | low       |       |
|        | Shrub       | CT   | <i>Ceanothus thyrsiflorus</i> var. <i>griseus</i> "Yankee Point" | Yankee Point Ceanothus  | 86       | 1 GAL   | low       |       |
|        | Shrub       | DP   | <i>Doryanthes palmeri</i>                                        | Spear Lily              | 23       | 1 GAL   | low       |       |
|        | Shrub       | LA   | <i>Lupinus arboreus</i>                                          | Coastal Bush Lupine     | 70       | 1 GAL   | low       |       |
|        | Shrub       | LF   | <i>Leucophyllum frutescens</i>                                   | Purple Sage             | 6        | 1 GAL   | low       |       |
|        | Shrub       | PM   | <i>Philadelphus mexicanus</i>                                    | Evergreen Mock Orange   | 121      | 1 GAL   | low       |       |
|        | Perennial   | AP   | <i>Angelica pachycarpa</i>                                       | Shiny-leaved Angelica   | 249      | 1 GAL   | low       |       |
|        | Perennial   | LL   | <i>Lupinus latifolius</i>                                        | Broadleaf Lupine        | 181      | 1 GAL   | low       |       |
|        | Perennial   | SB   | <i>Stachys byzantina</i>                                         | Lamb's Ears             | 24       | 1 GAL   | low       |       |
|        | Perennial   | TL   | <i>Trichostema lanatum</i>                                       | Woolly Bluecurls        | 307      | 1 GAL   | very low  |       |
|        | Groundcover | DC   | <i>Darwinia citriodora</i> 'Seaspray'                            | Lemon-scented Myrtle    | 182      | 1 GAL   | low       |       |
|        | Groundcover | SC   | <i>Santolina chamaecyparissus</i>                                | Lavender Cotton         | 29       | 1 GAL   | low       |       |
|        | Groundcover | SR   | <i>Santolina rosmarinifolia</i>                                  | Holy Flax               | 26       | 1 GAL   | low       |       |

Boulder Schedule:

| Symbol | Size | Color                | Notes                                      |
|--------|------|----------------------|--------------------------------------------|
|        | 3'   | Black Granite        |                                            |
|        | 6'   | Black Granite        |                                            |
|        | 10'  | Black Granite Finish | Composite Polymer Resin for Playground Use |
|        | 12'  | Black Granite Finish | Composite Polymer Resin for Playground Use |
|        | 14'  | Black Granite Finish | Composite Polymer Resin for Playground Use |



Contact Info  
**Nathan Fadick**  
Winter Quarter, 2024  
Landscape Professor  
Daniel Enoch Kietzing  
Landscape Professor  
Miran J. Day

Client Info  
**Friends of Price House**  
Address:  
100 Rancho Pismo Dr,  
Pismo Beach, CA  
Phone:  
(805) 773-4854

Project Name  
**Price Historic Park Restoration**  
Pismo Beach, CA

| Rev | Date | Issue |
|-----|------|-------|
|     |      |       |
|     |      |       |
|     |      |       |
|     |      |       |
|     |      |       |

Seal

Date 02/27/2024

Designed By NAF

Drawn By NAF

Approved / Checked By

Project #

Project Phase

**Construction Documents**

Sheet Title  
**Planting Schedule and Details**

Scale

Sheet #

**L3-02**