
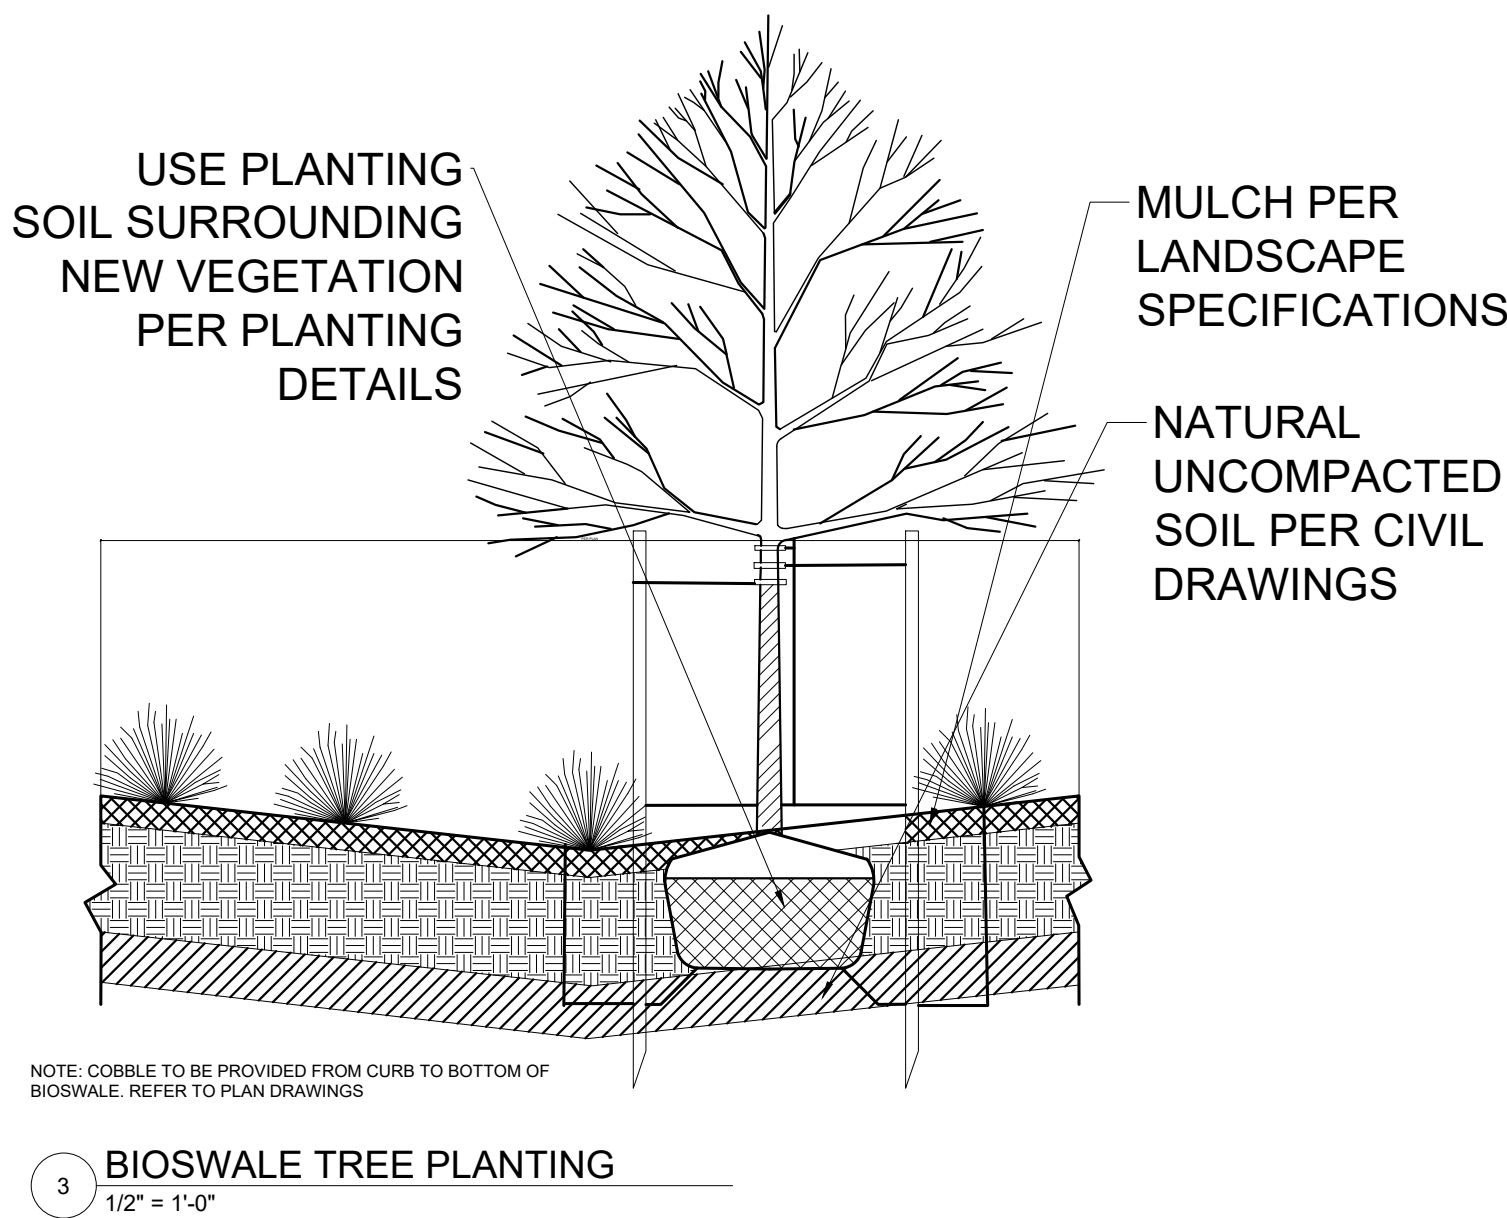
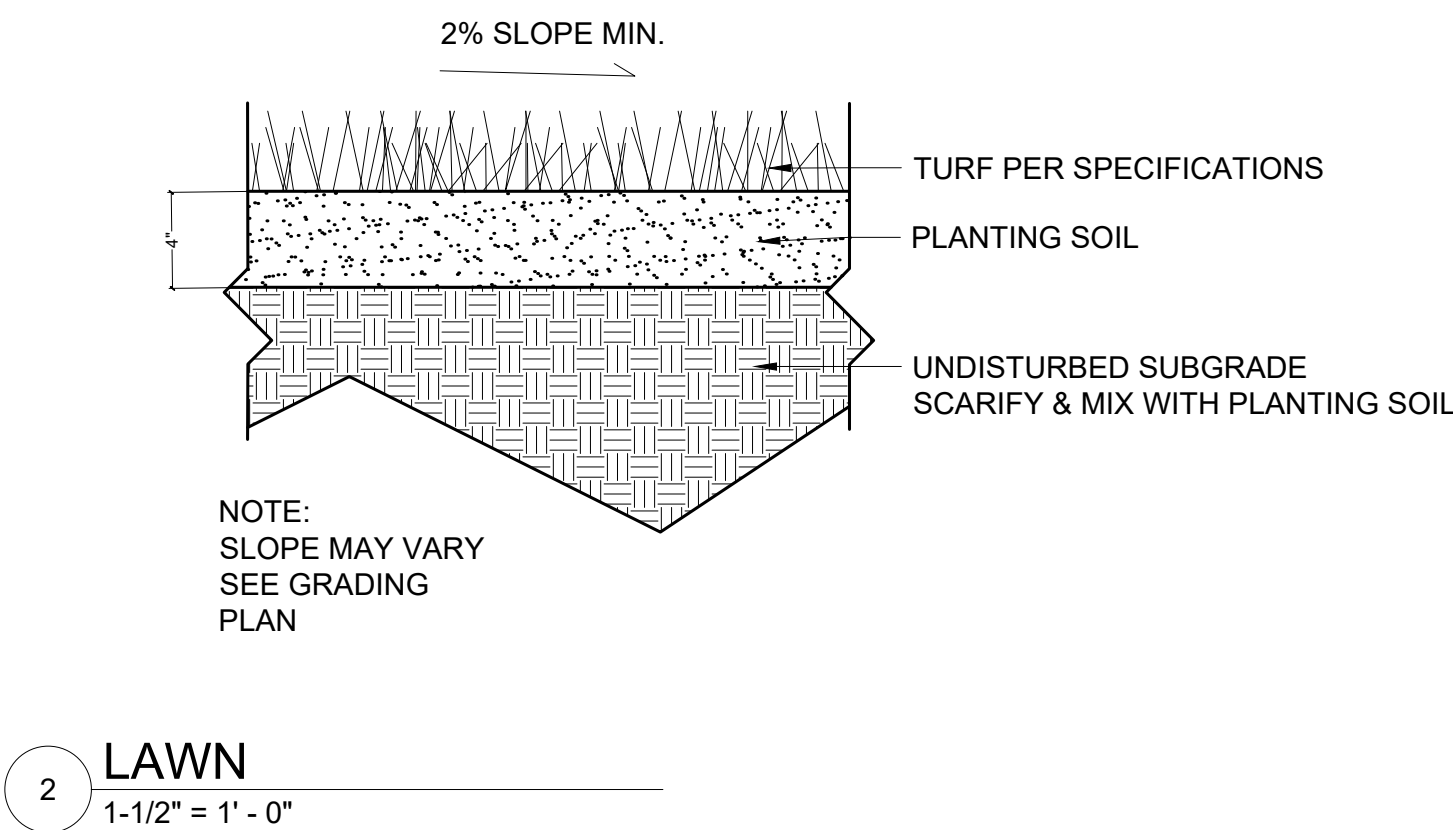


TYPE	SYMBOL	KEY	BOTANTICAL	COMMON	QUANTITY	SIZE	SPACING	NOTE
TREE								
		QT	Quercus tomentella	Island Oak	2	48" BOX	SEE PLANS	
		QA	Quercus argifolia	Coast live Oak	33	48" BOX	SEE PLANS	
		WA	Acacia pendula	Weeping Acacia	5	36" BOX	SEE PLANS	
		PV	Parkinsonia aculeata	Palo Verde	11	24" BOX	SEE PLANS	
		WR	Cercis occidentalis	Western Redbud	13	24" BOX	SEE PLANS	
		FC	Ficus carica	Fig	6	36" BOX	15' O.C.	
		MD	Malus domestica	Apple	13	36" BOX	25' O.C.	
		CI	Citrus limon	Lemon	10	24" BOX	15' O.C.	
		CM	Lagerstroemia indica	Crape Myrtle	28	24" BOX	10' O.C.	Multitrunk
		OE	Olea europaea 'Manzanillo'	Olive	2	24" BOX	SEE PLANS	
		PDP	Phoenix roebelenii	Pygmy Date Palm	5	24" BOX	SEE PLANS	
PERENNIALS								
		AC	Artemisia californica	California Sagebrush	23	5 GAL	3' O.C.	
		JB	Buxus microphylla	Japanese Boxwood	185	1 GAL	5' O.C.	
		LF	Athyrium filix-femina	Lady Fern	76	5 GAI	3' O.C.	
		FG	Muhlenbergia capillaris	Muhly Grass	159	5 GAL	4' O.C.	
		RS	Rosa californica 'Elsie'	California Rose	51	1 GAL	3' O.C.	
		LV	Lavandula intermedia	Lavender	175	5 GAL	2' O.C.	
		MG	Mulhenbergia rigens	Deer Grass	252	5 GAL	3' O.C.	
		BV	Bougainvillea 'La Jolla'	La Jolla Bougainvillea	7	1 GAL	SEE PLANS	
TURF								
			Festuca spp.	Fescue Sod	9	1 PALLET SOD	1 PALLET COVERS 500 FT	
EXISTING			Quercus tomentella	Island Oak	3			

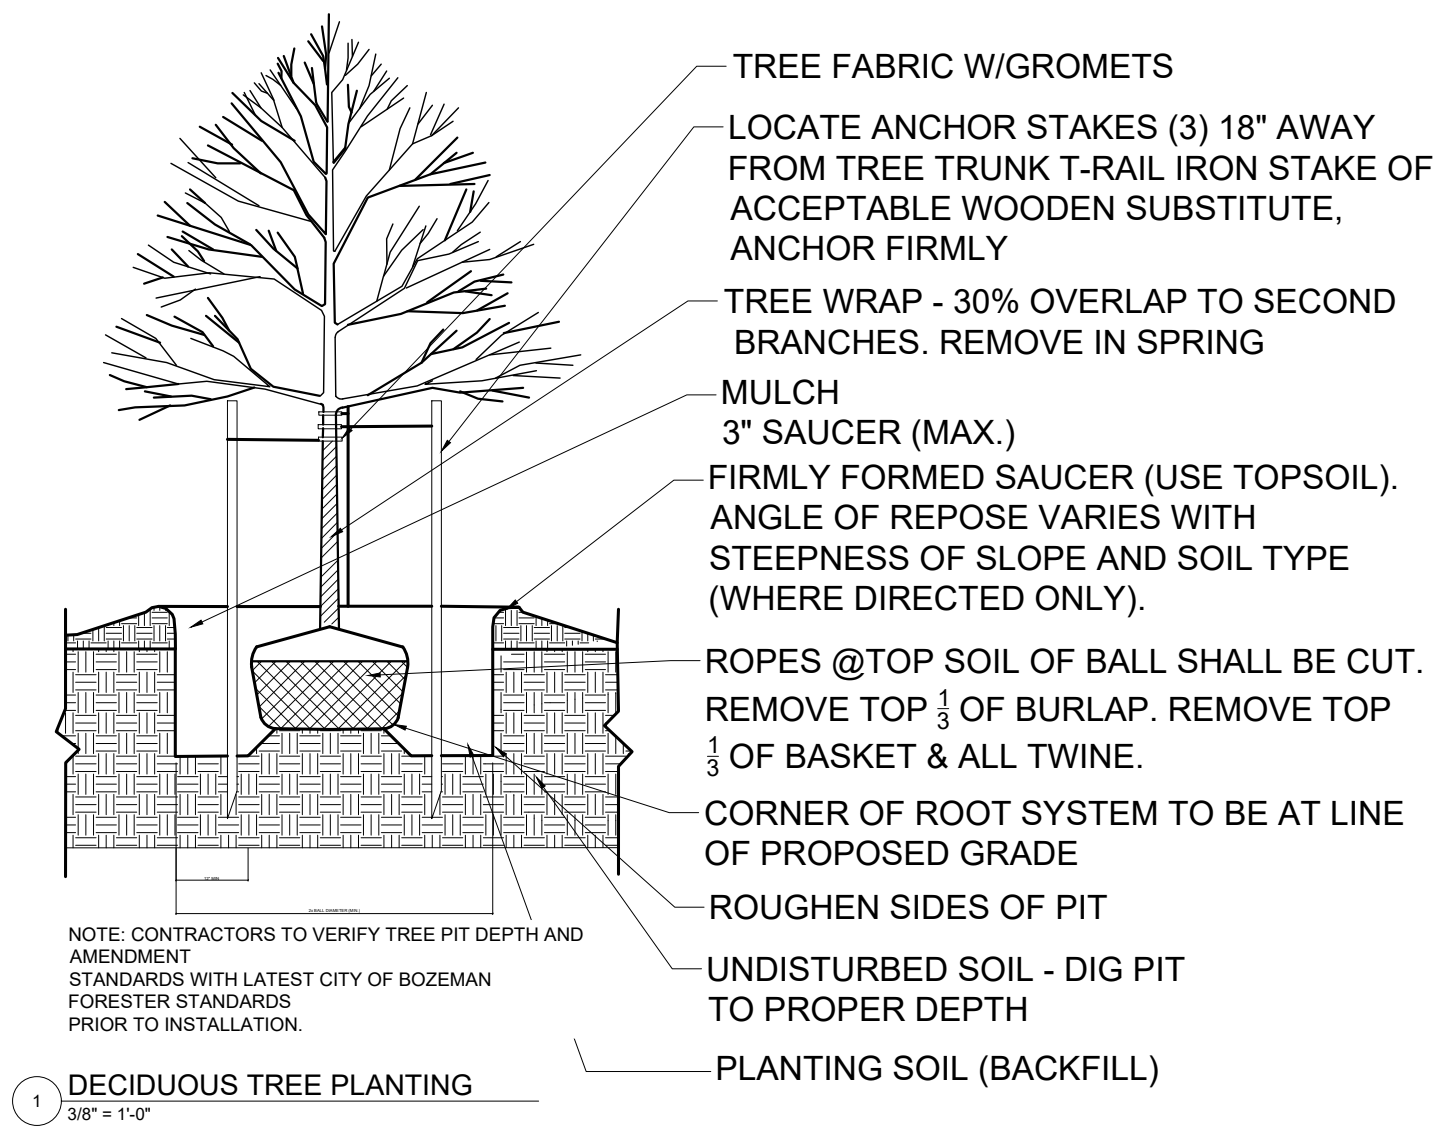

LOGO

Contact Info:

Evelyn Neagoy
Winter Quarter, 2024
LA405-01 Professor:
Daniel Enoch Kletzing
LA431-01 Professor:
Miran J. Day

Client Info:

Price Historic Park
Address:
100 Rancho Way, Pismo Beach, CA,
93449

Project Name

Price Historic Park
Restoration
Pismo, CA

REV

Date

Issue

Seal

Date

03/04/2024

Designed By

ESN

Drawn By

ESN

Approved/Checked by

Project #

Project Phase

Construction Documents

Sheet Title

Planting Schedule and Details

Scale

Sheet #

L3-02