
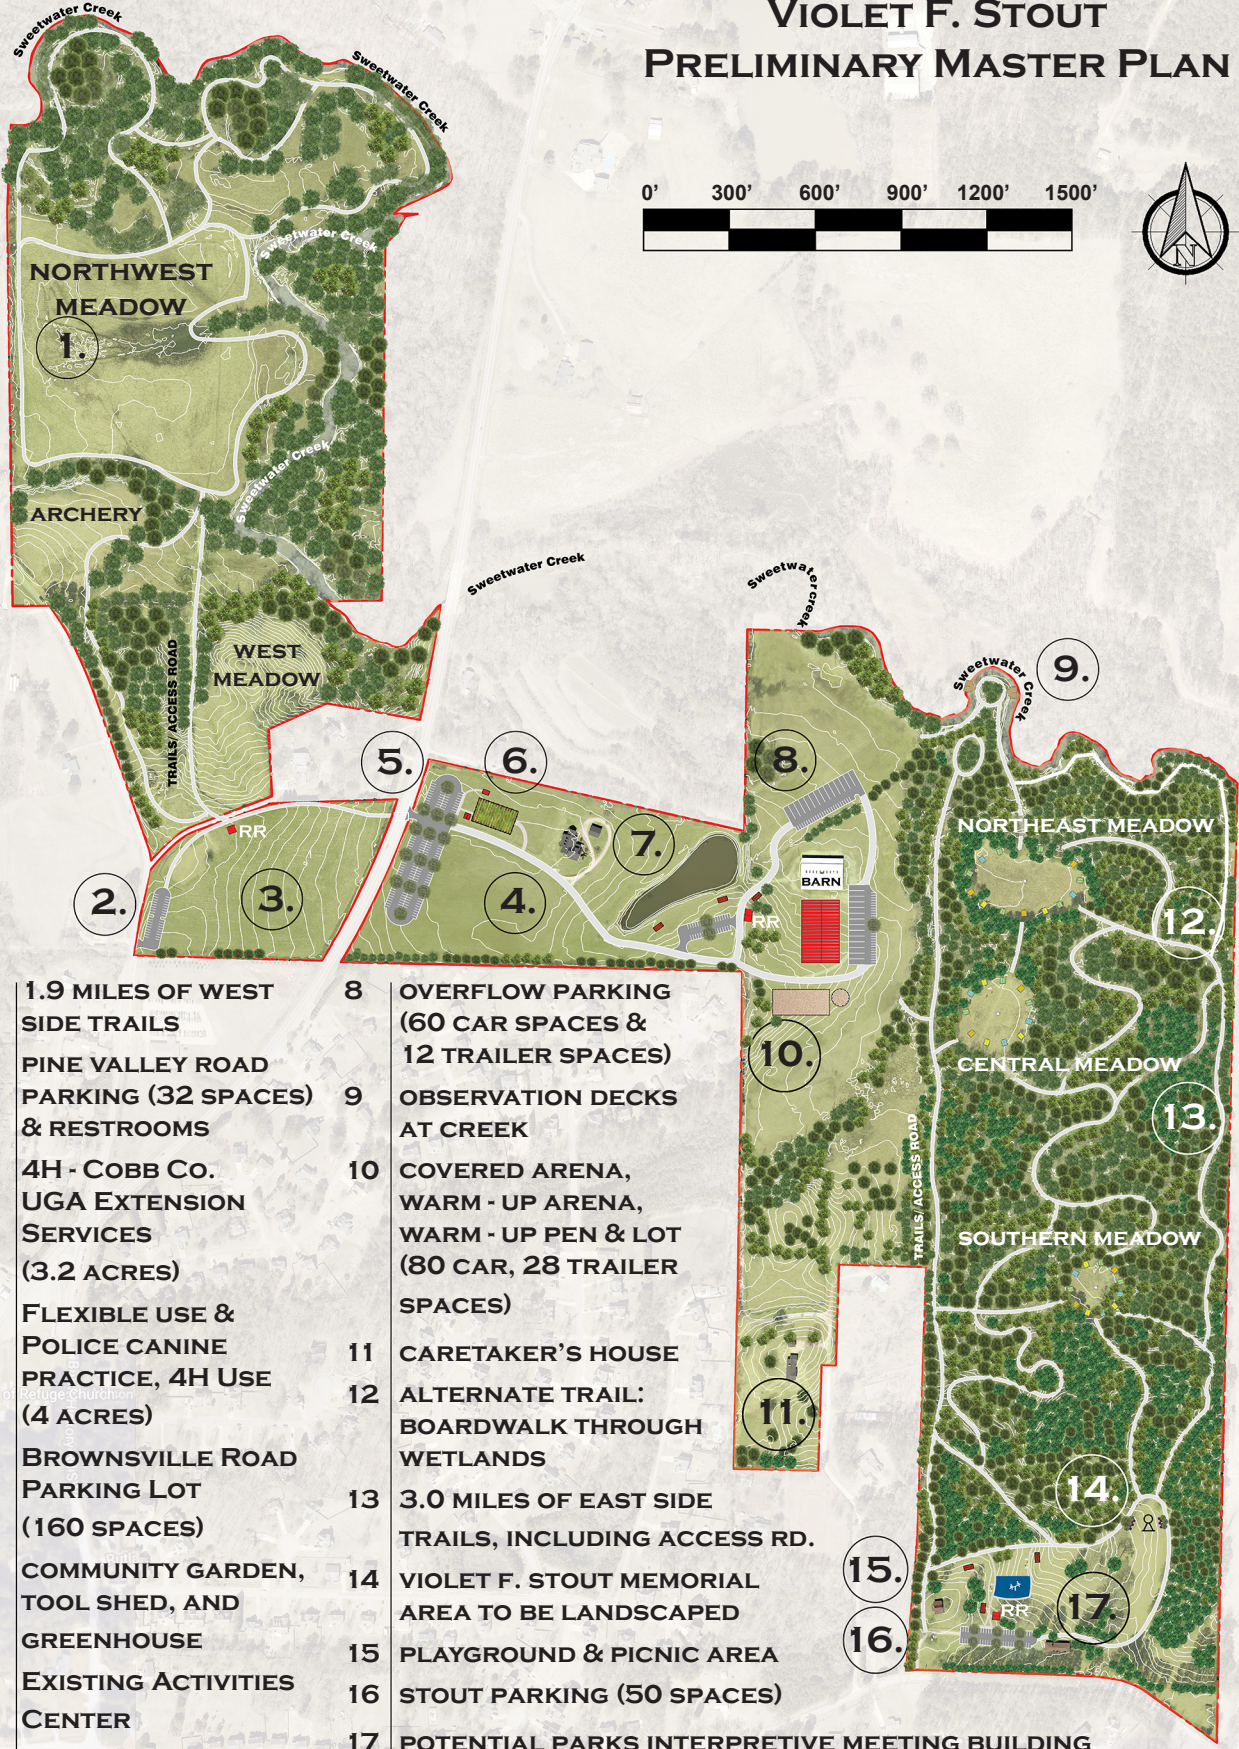


VIOLET F. STOUT PRELIMINARY MASTER PLAN

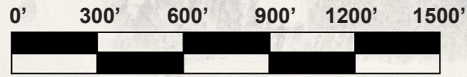

- | | | | |
|---|---|----|---|
| 1 | 1.9 MILES OF WEST SIDE TRAILS | 8 | OVERFLOW PARKING (60 CAR SPACES & 12 TRAILER SPACES) |
| 2 | PINE VALLEY ROAD PARKING (32 SPACES) & RESTROOMS | 9 | OBSERVATION DECKS AT CREEK |
| 3 | 4H - COBB Co. UGA EXTENSION SERVICES (3.2 ACRES) | 10 | COVERED ARENA, WARM - UP ARENA, WARM - UP PEN & LOT (80 CAR, 28 TRAILER SPACES) |
| 4 | FLEXIBLE USE & POLICE CANINE PRACTICE, 4H USE (4 ACRES) | 11 | CARETAKER'S HOUSE |
| 5 | BROWNSVILLE ROAD PARKING LOT (160 SPACES) | 12 | ALTERNATE TRAIL: BOARDWALK THROUGH WETLANDS |
| 6 | COMMUNITY GARDEN, TOOL SHED, AND GREENHOUSE | 13 | 3.0 MILES OF EAST SIDE TRAILS, INCLUDING ACCESS RD. |
| 7 | EXISTING ACTIVITIES CENTER | 14 | VIOLET F. STOUT MEMORIAL AREA TO BE LANDSCAPED |
| | | 15 | PLAYGROUND & PICNIC AREA |
| | | 16 | STOUT PARKING (50 SPACES) |
| | | 17 | POTENTIAL PARKS INTERPRETIVE MEETING BUILDING |