


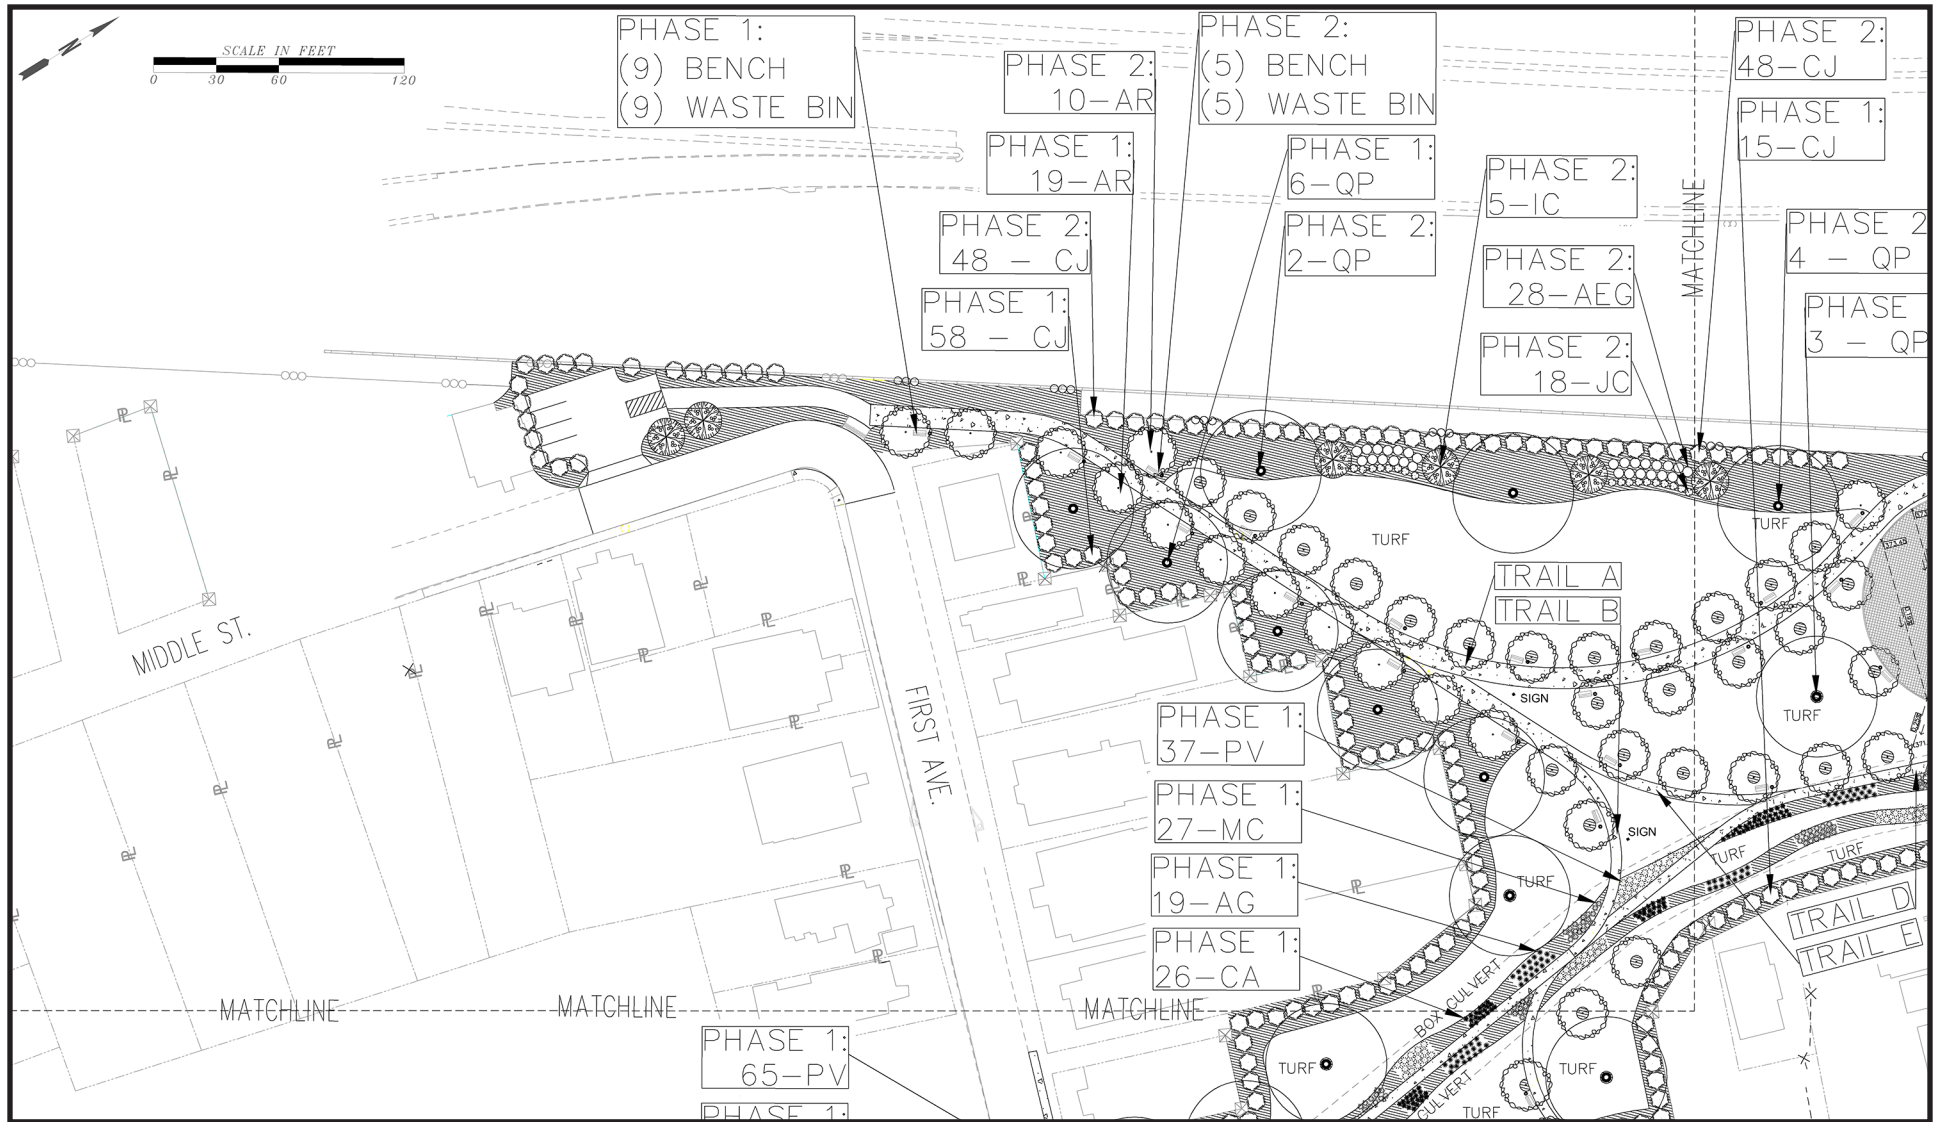

I - 75/ I - 16 Interchange Linear Park: I prepared all plans and construction drawings for a linear park along the I - 75/ I - 16 linear park in Macon, Georgia.

The park will be completed in 2 phases, and plants and furnishings are labeled according to their respective phase.