


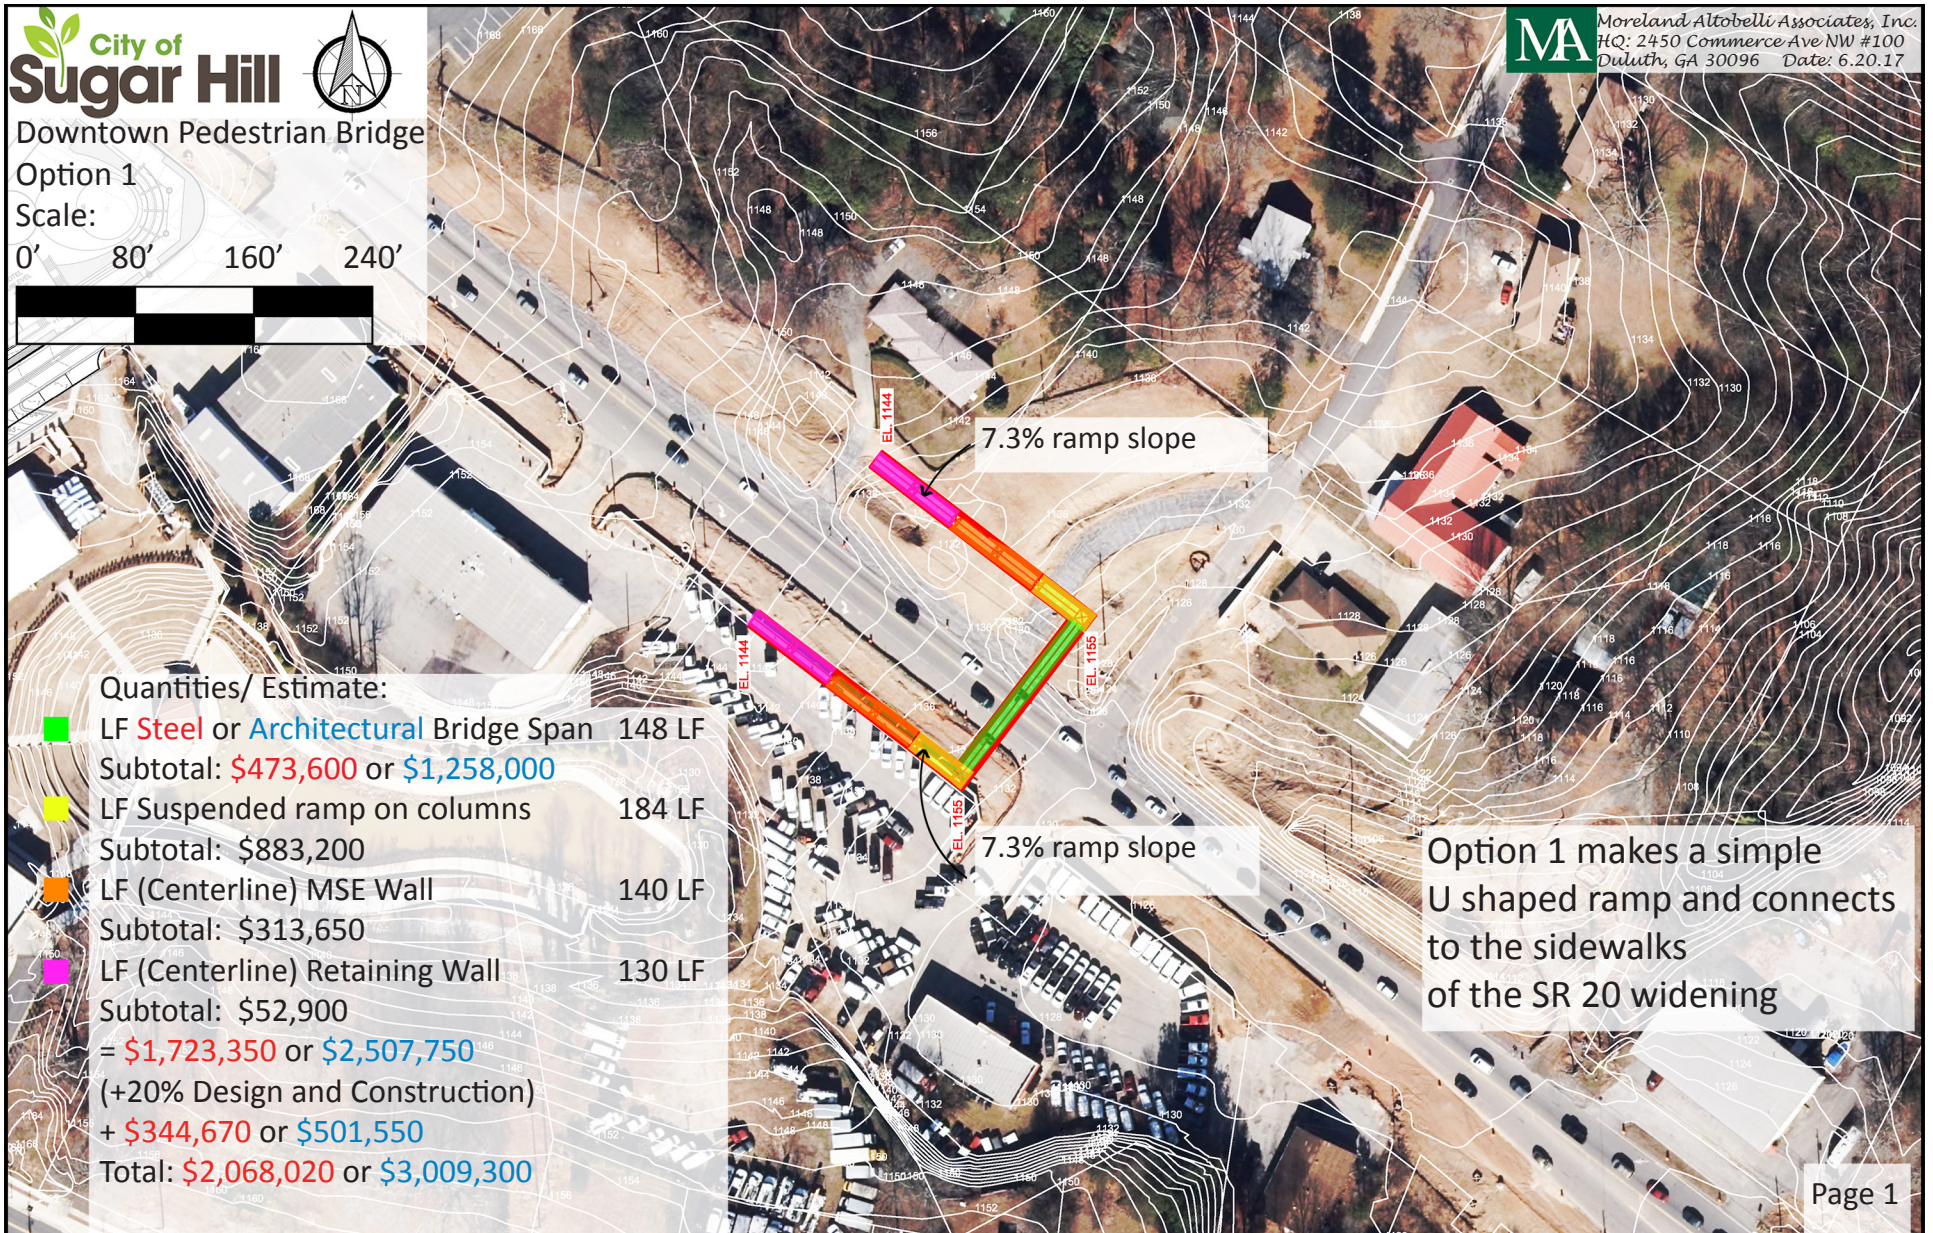

- the downtown bridge concept is presented in 2 concepts. This particular concept connects the ramp ends to the sidewalks of the future widening of the road that the bridge is spanning.
- each portion of the bridge is color coded to show how each segment might be estimated according to its material. An estimate for the two styles, steel or architectural (concrete) is shown for the bridge.