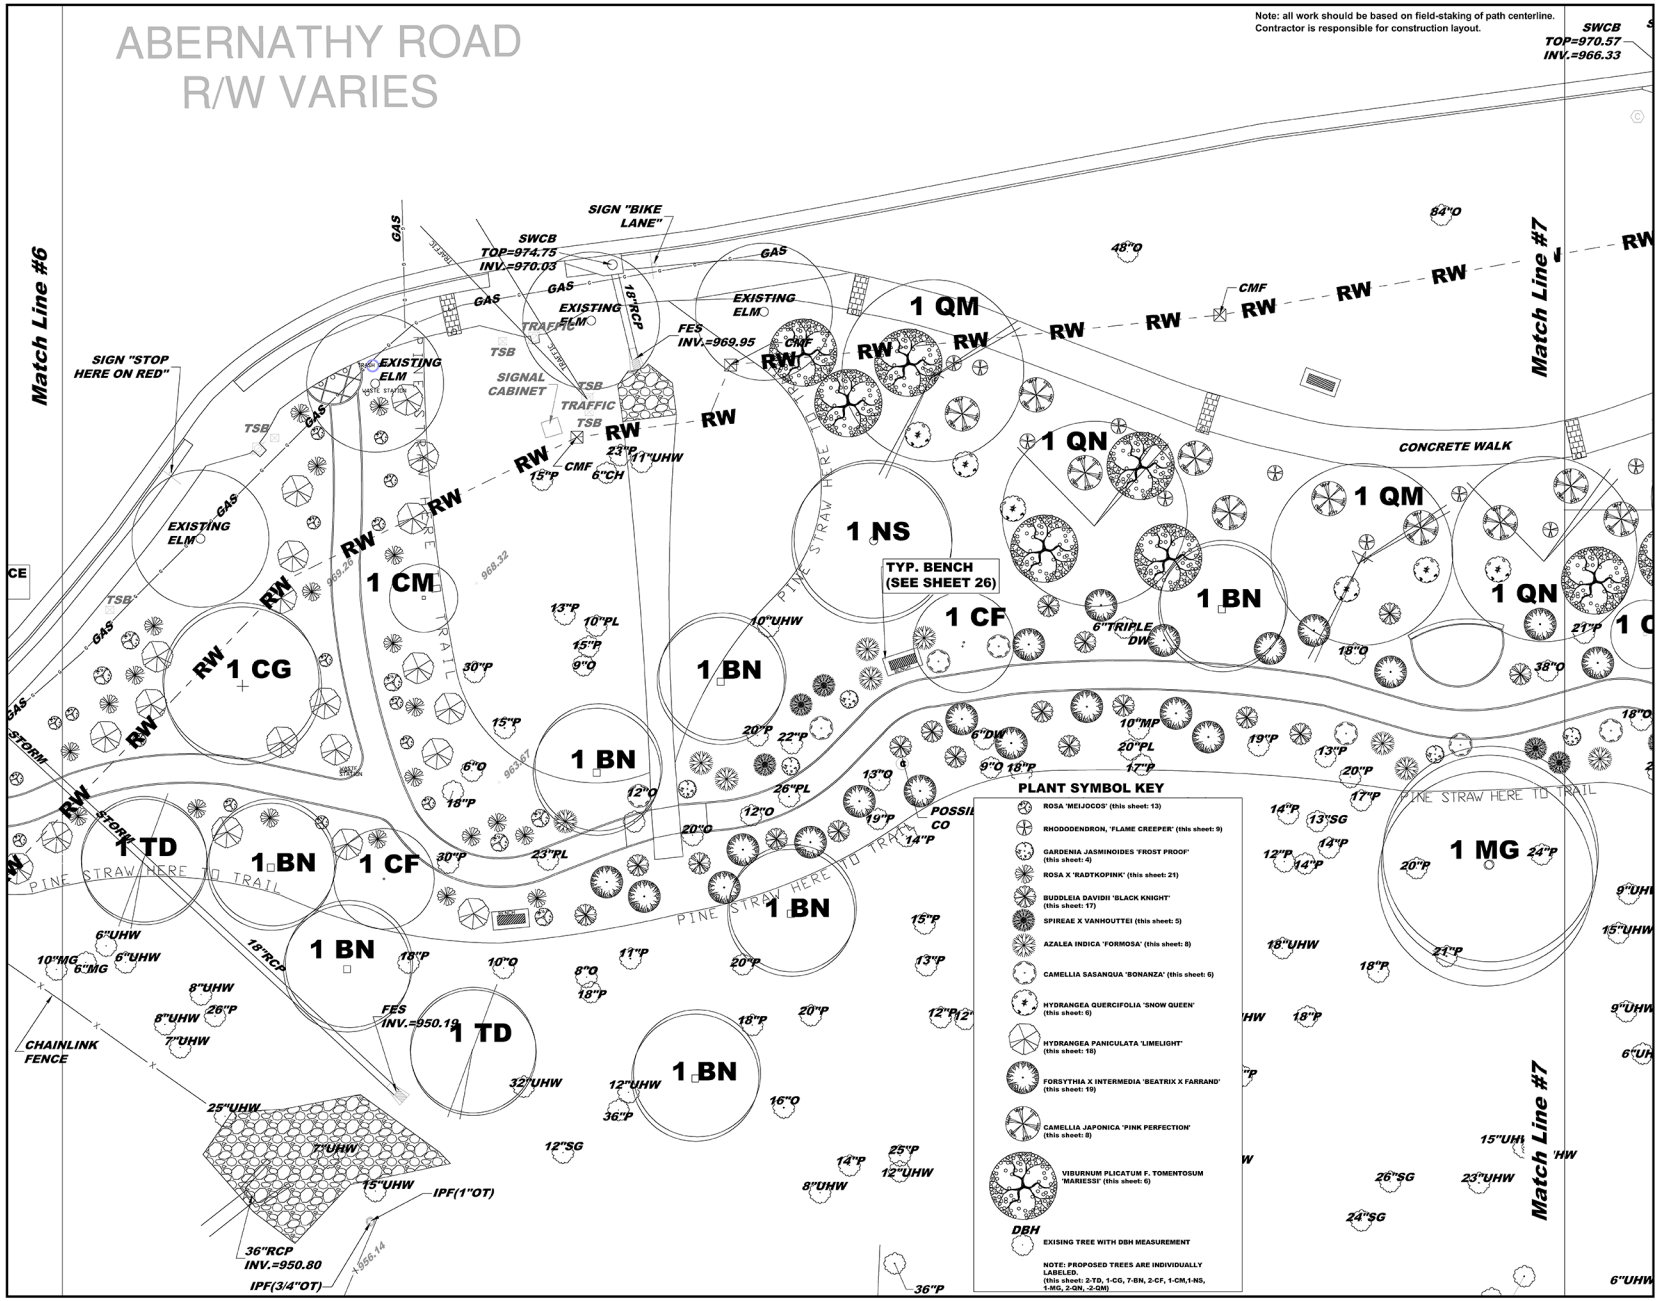

CITY OF SANDY SPRINGS
7840 ROSWELL ROAD
SANDY SPRINGS, GA 30350

CHRISTOPHER KINGSBURY, R.L.A.
2450 COMMERCE AVENUE
DULUTH, GA30096
770.263.5945

DANIEL KLETZING
LANDSCAPE DESIGNER

MICHAEL PERRY, PARKS DIR.
MPERRY@SANDYSPRINGSGA.GOV
CITY OF SANDY SPRINGS
7840 ROSWELL ROAD
SANDY SPRINGS GA 30350

ERIC BROWN, PE
327 DAHLONEGA STREET
SUITE 1401
CUMMING, GA 30040
770.781.5507

MA Project Number
15SAND001

ABERNATHY GREENWAY PHASE V

73 Abernathy Road
Sandy Springs, GA 30328

seal/signature

issued for | date
City of Sandy Springs | 4.17.17

date

SCALE: 0 10 20 30

sheet title
LANDSCAPE PLAN

sheet number
21

- trees and shrubs are spread among a mature forest to the South and proposed trail system to the North
- the trail meets an existing sidewalk along Abernathy Road