


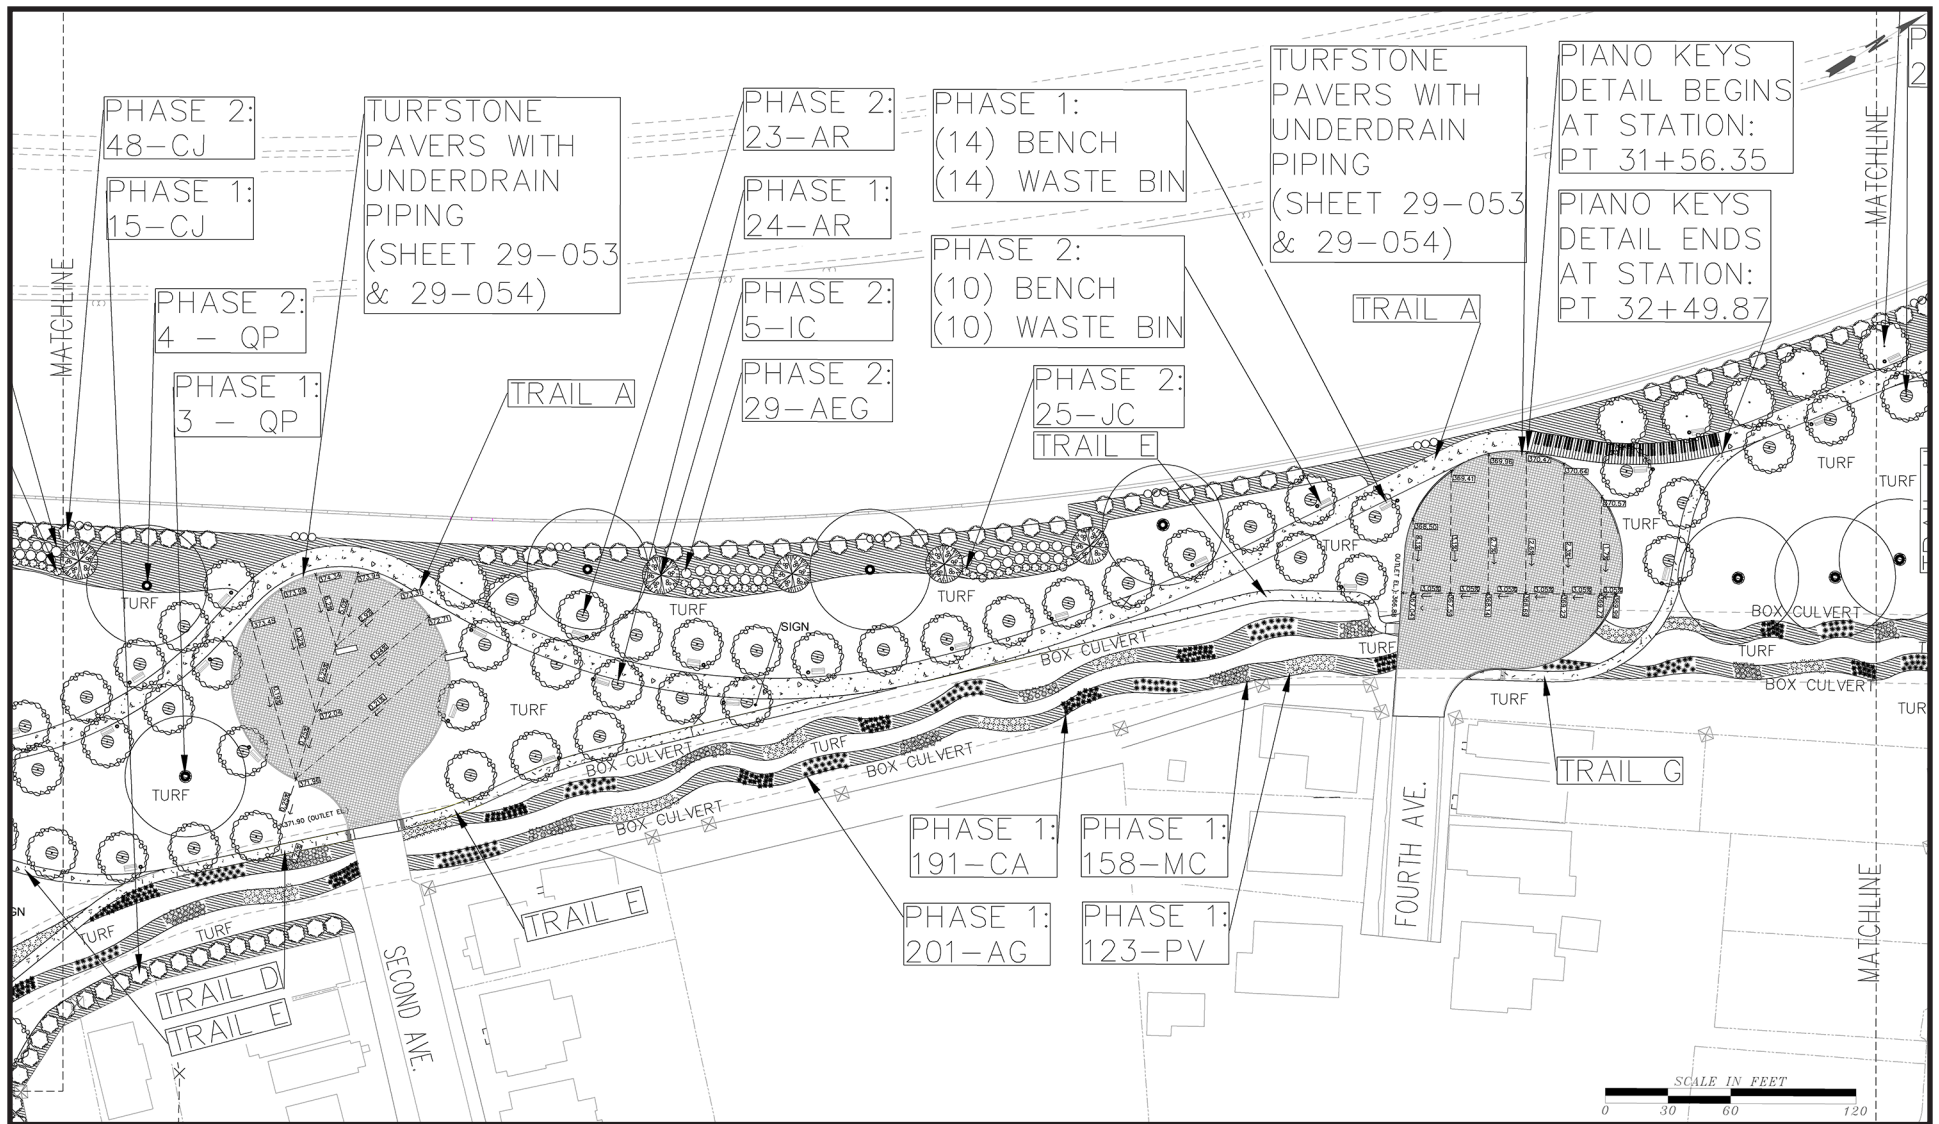

I - 75/ I - 16 Interchange Linear Park: I prepared all plans and construction drawings for a linear park along the I - 75/ I - 16 linear park in Macon, Georgia.

This sheet shows 2 cul-de-sacs that are comprised of permeable pavers. I designed the underdrain system for the paver system to drain into appropriate areas.