


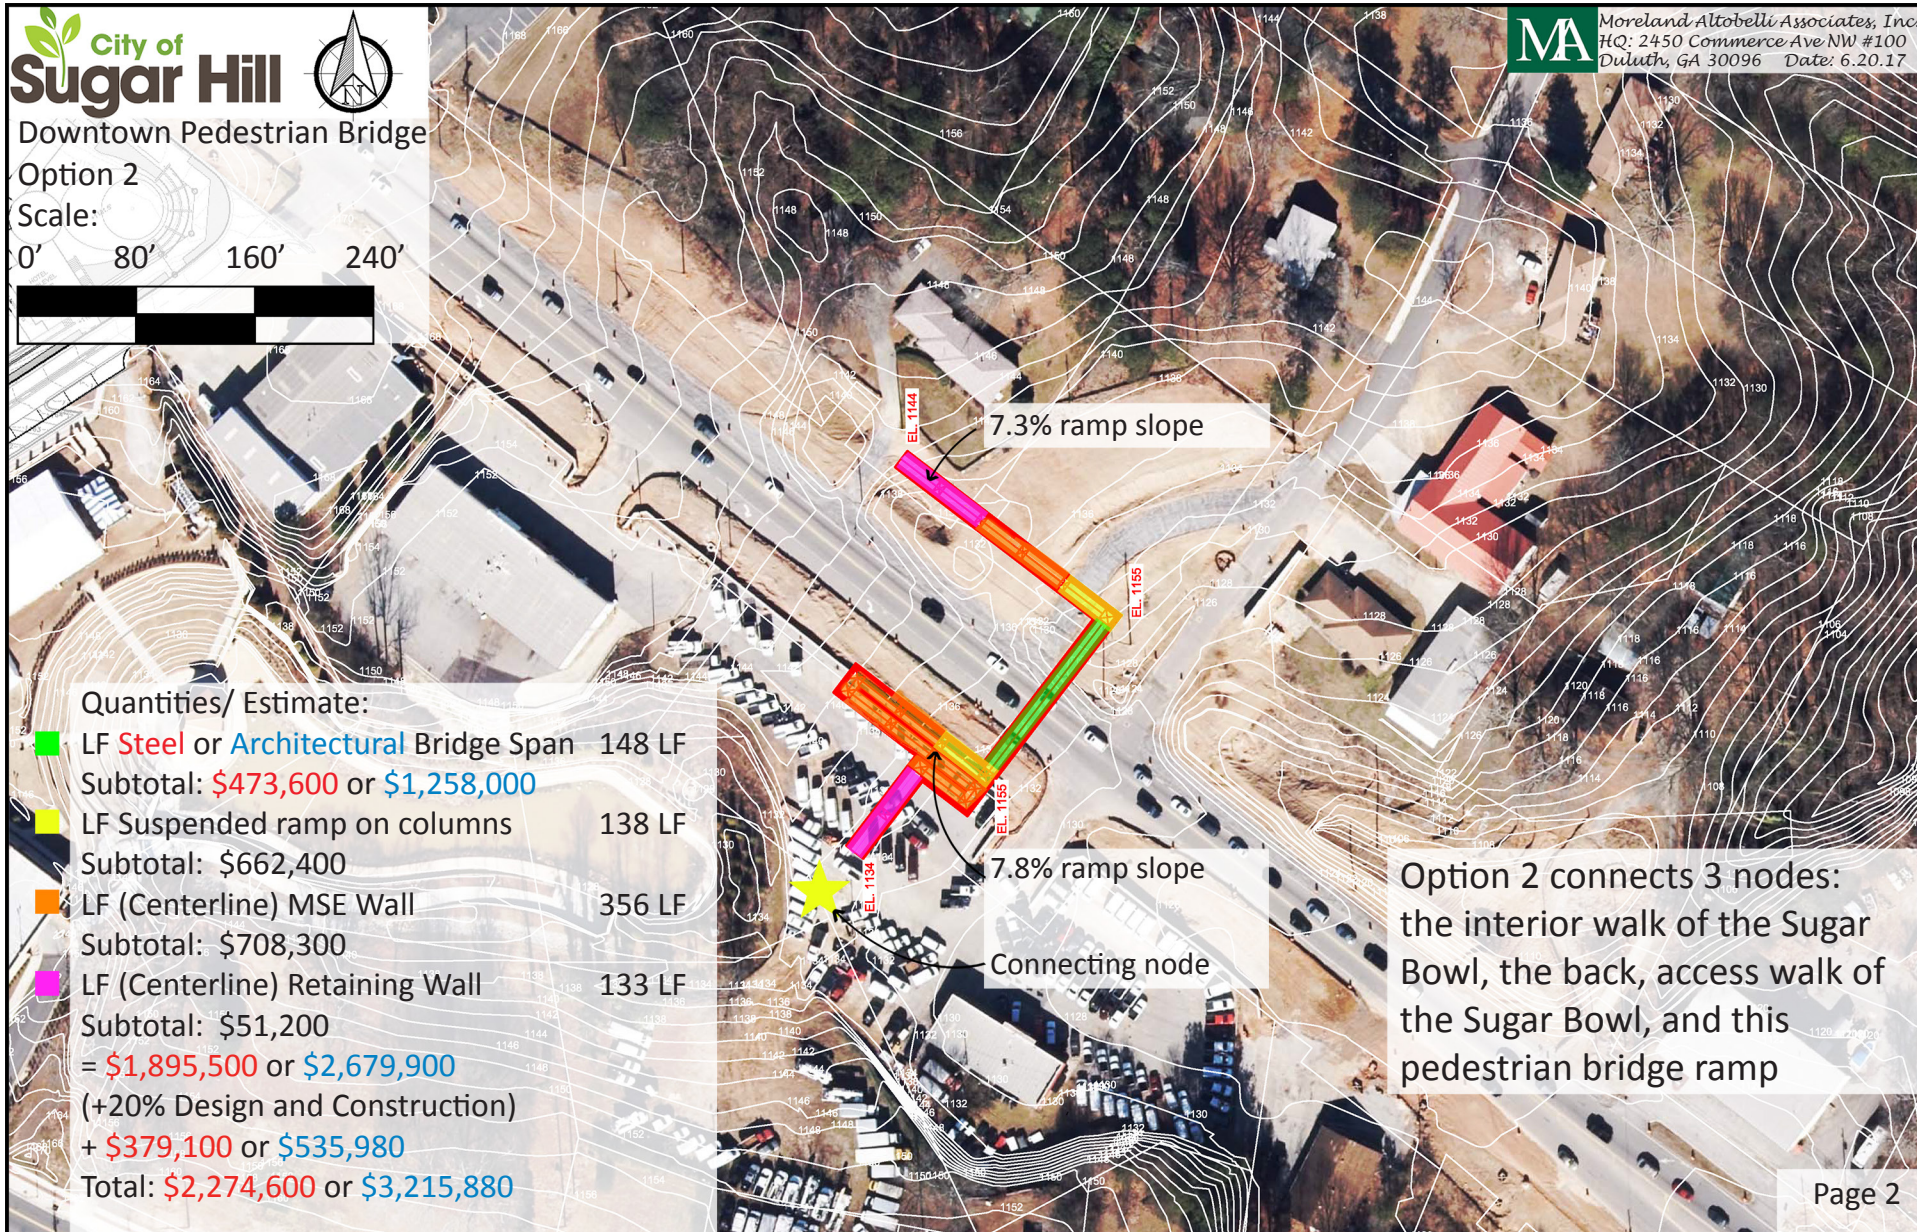

- the second, downtown bridge concept turns the southern ramp towards a future node, where 2 other walkways will connect
- this concept is slightly more costly than the first, as it uses more material to meet the grade of the area where it connects to the node