
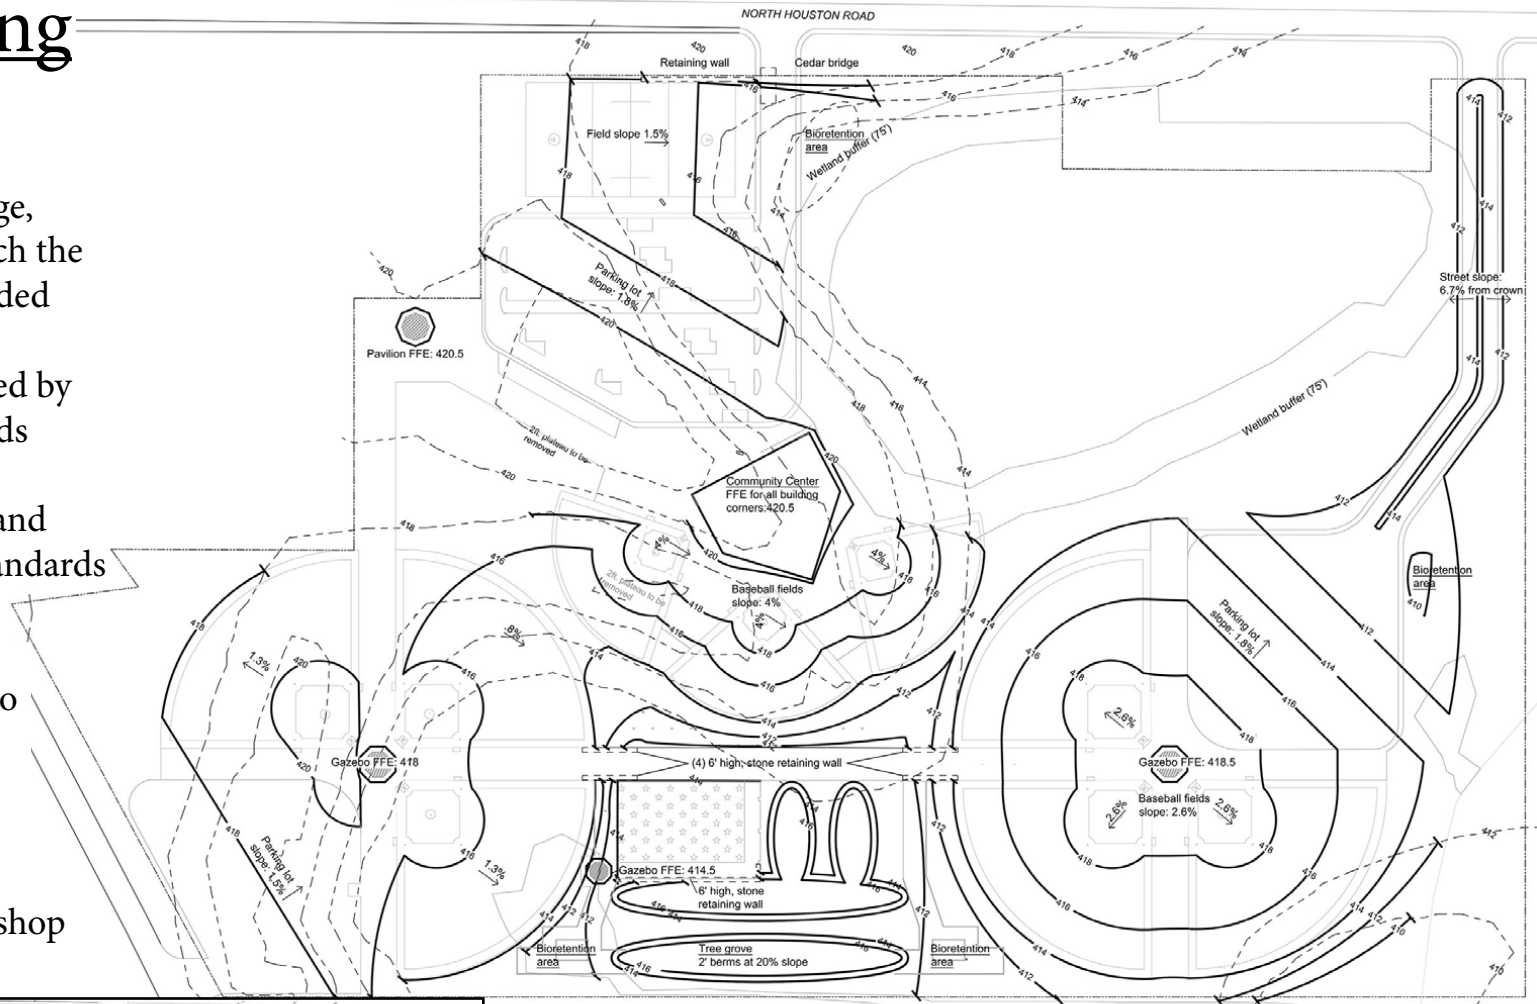


Park Planning

Grading Plan

- the site has a central ridge, pointing NE, around which the smaller diamonds are graded
- all sports fields are graded by appropriate slope standards
- all parking lots, streets, and medians are graded by standards
- Diagram (below): all drainage patterns flow into the low points of the site, which are made into bioretention areas
- Tools: AutoCAD, Photoshop

Drainage Diagram:

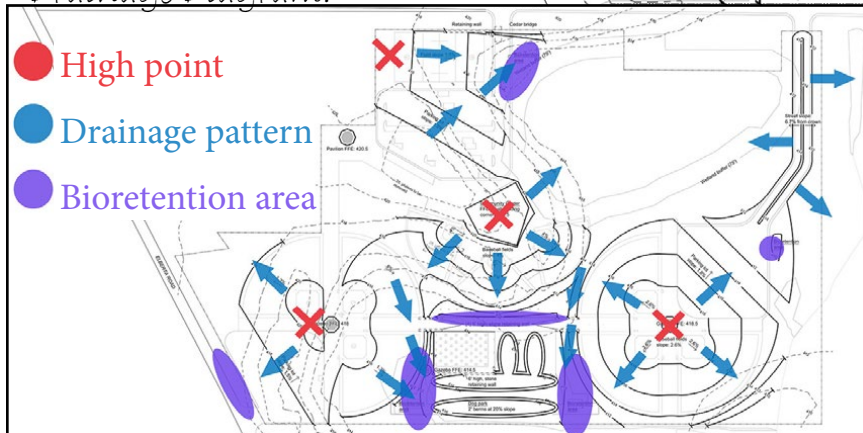

Scale:

0 100 200 300 400 500 600

