





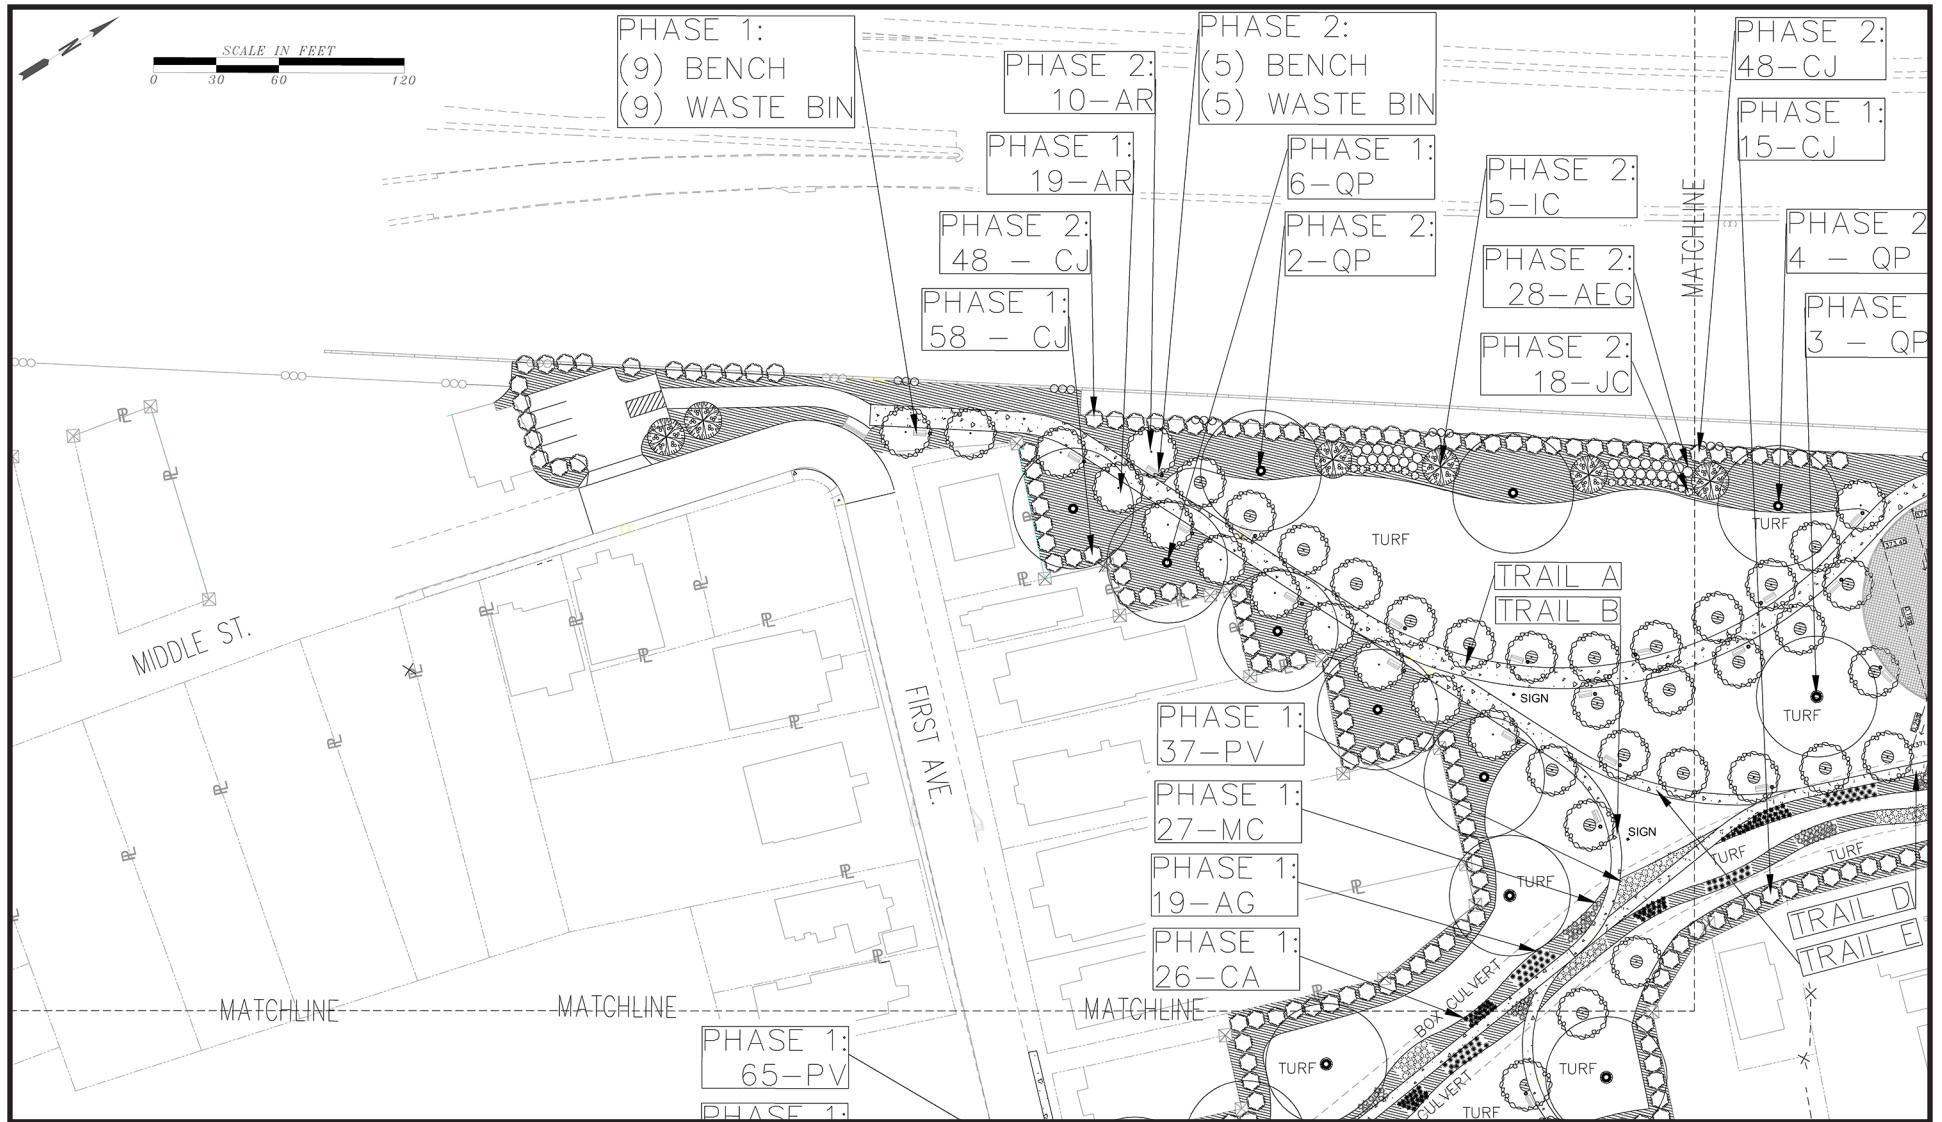


I - 75/ I - 16 Interchange Linear Park: I prepared all plans and construction drawings for a linear park along the I - 75/ I - 16 linear park in Macon, Georgia.

The park will be completed in 2 phases, and plants and furnishings are labeled according to their respective phase.

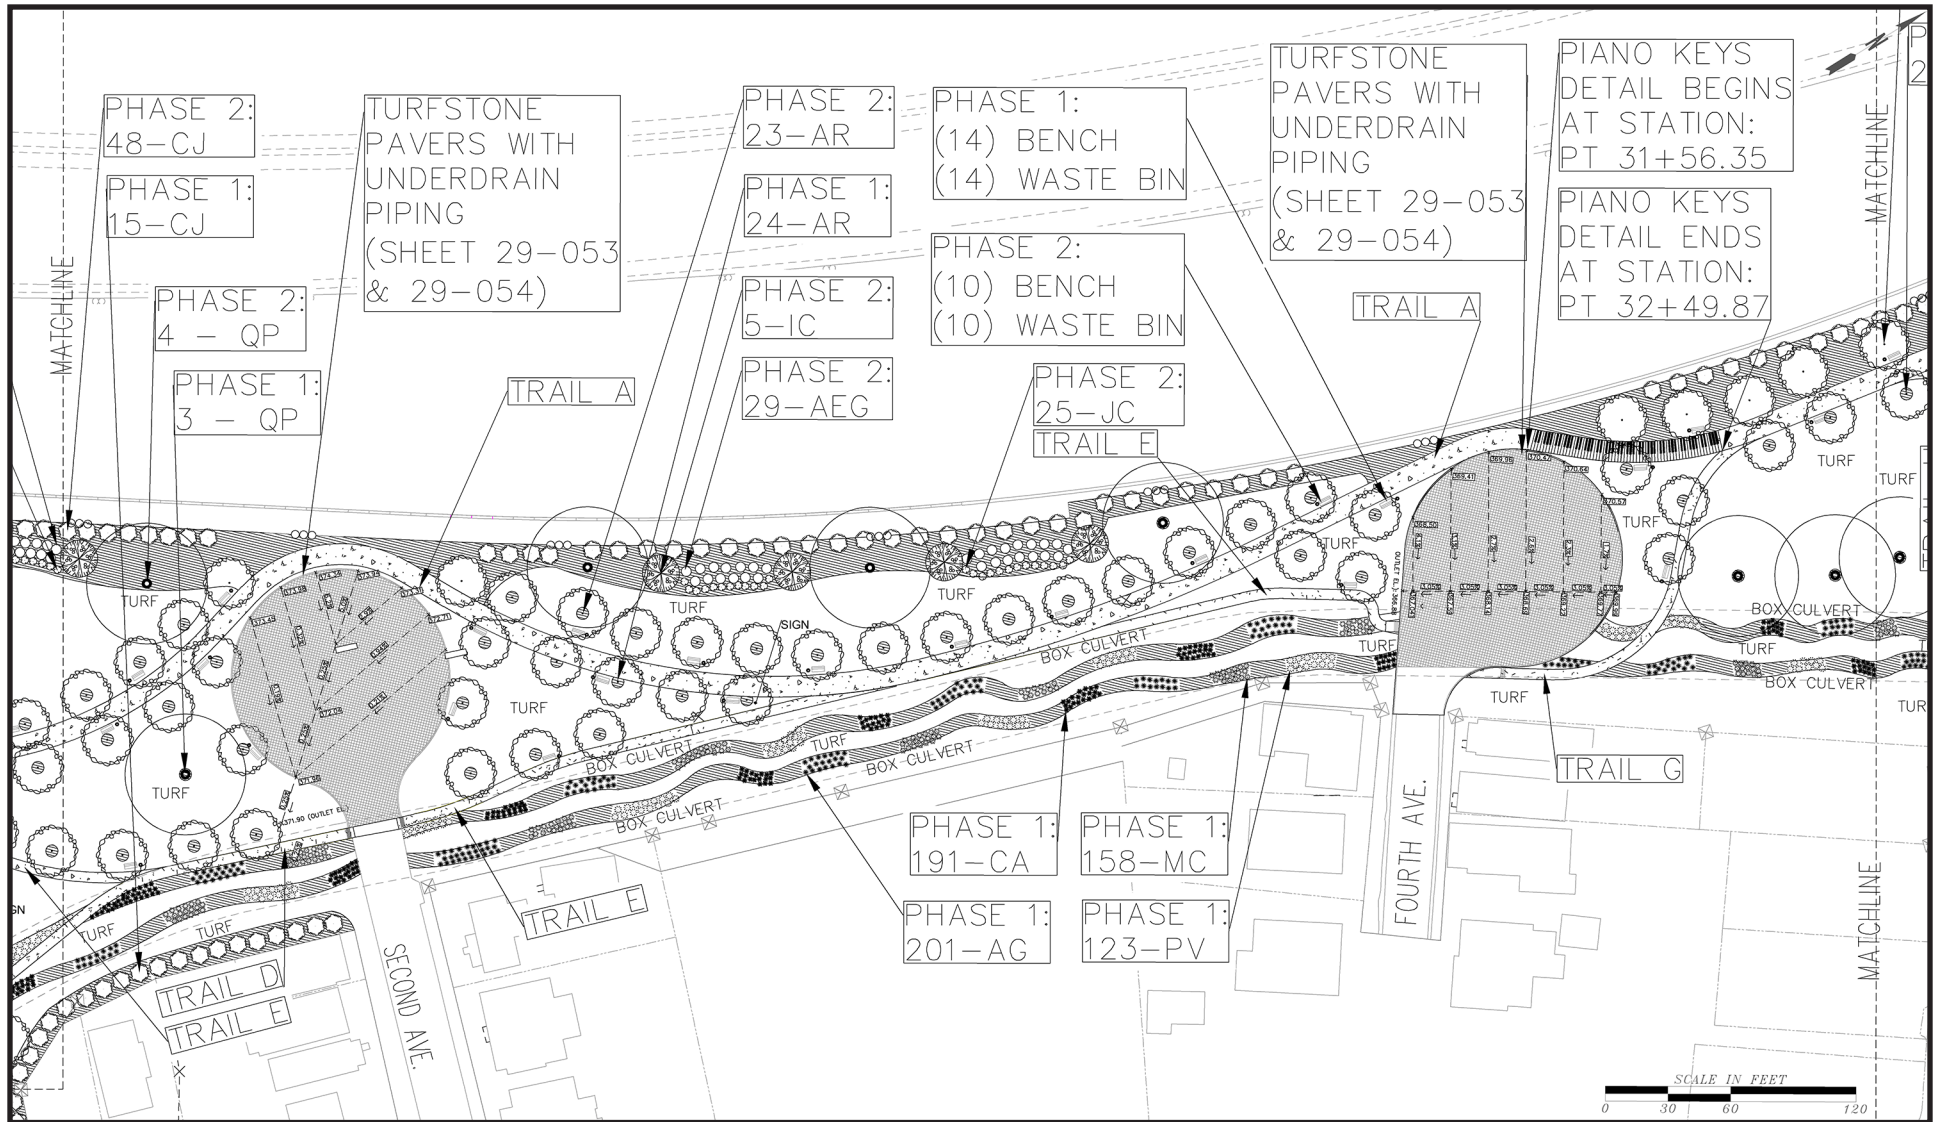

I - 75/ I - 16 Interchange Linear Park: I prepared all plans and construction drawings for a linear park along the I - 75/ I - 16 linear park in Macon, Georgia.

This sheet shows 2 cul-de-sacs that are comprised of permeable pavers. I designed the underdrain system for the paver system to drain into appropriate areas.

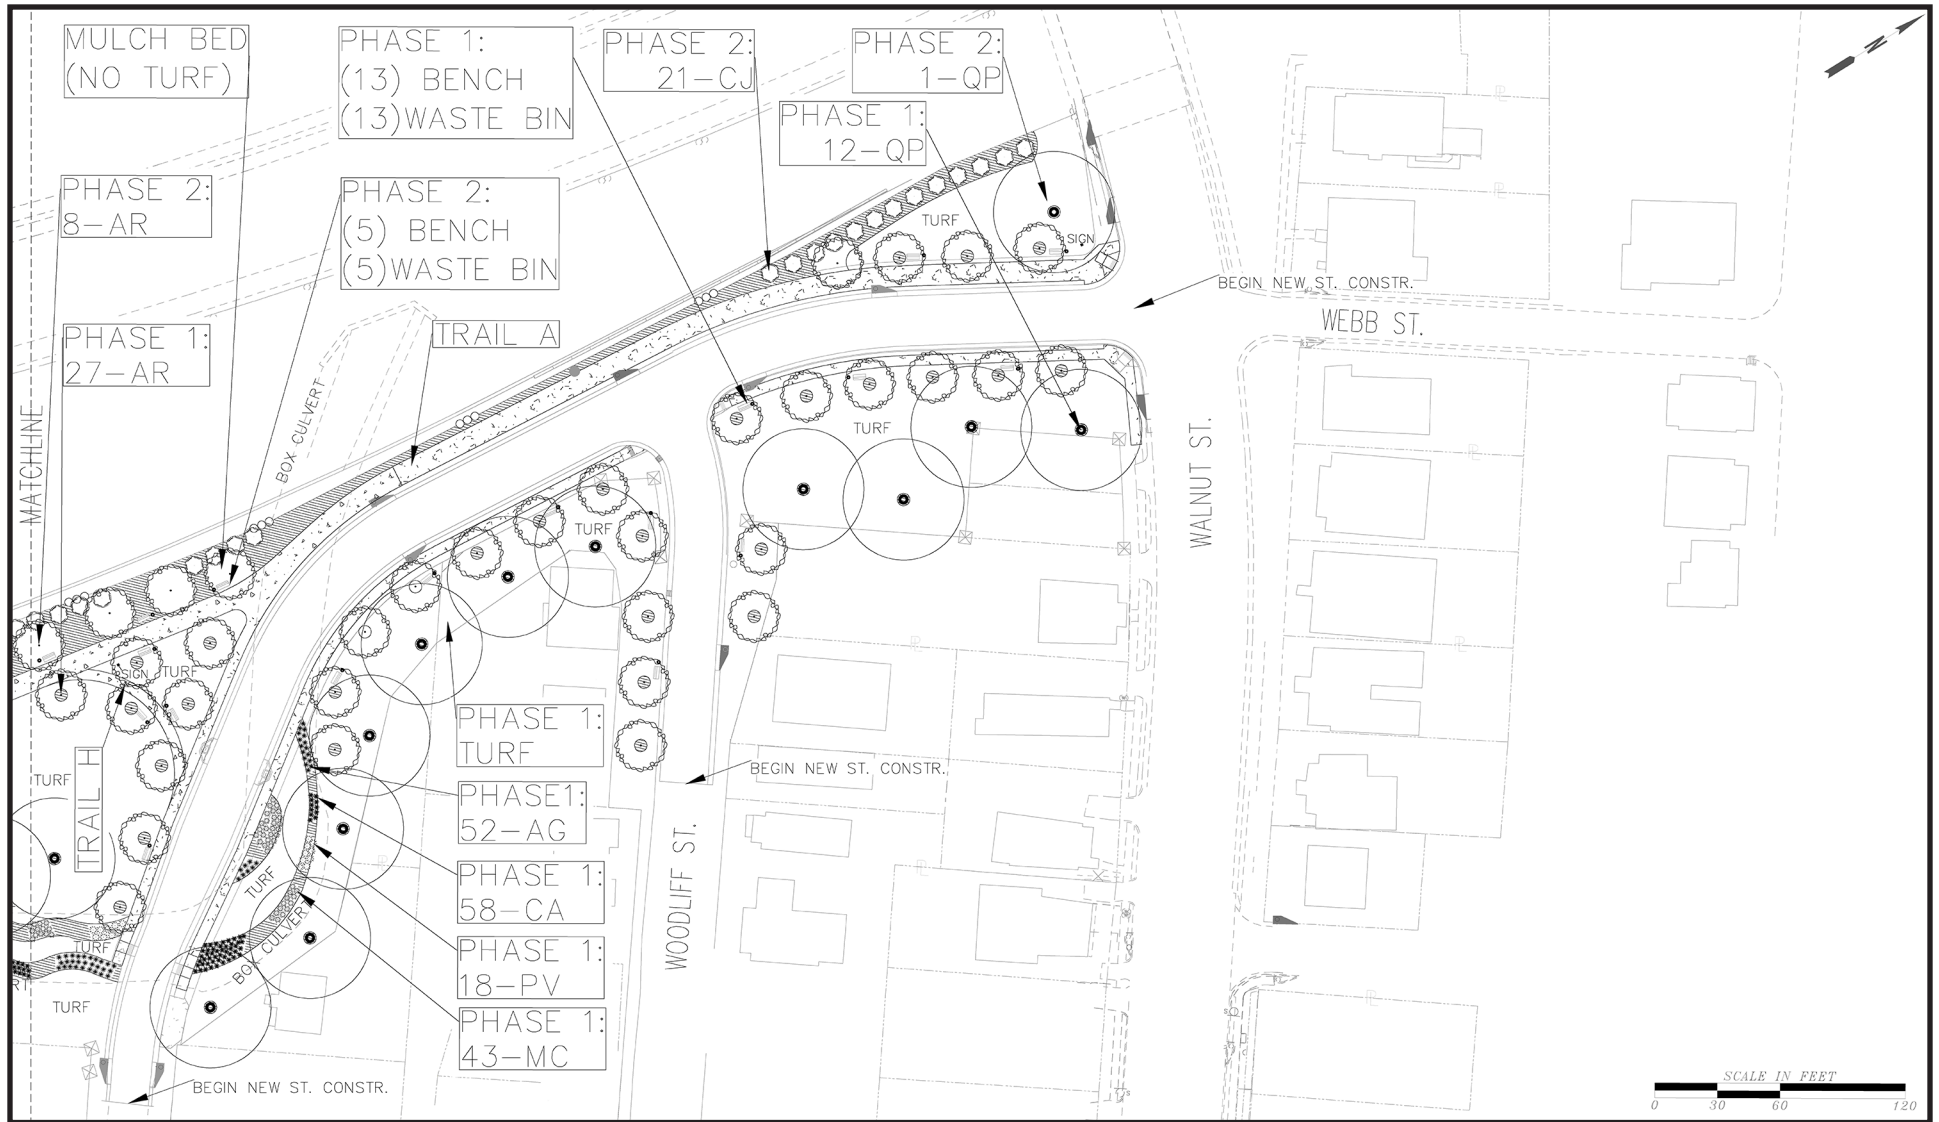

I - 75/ I - 16 Interchange Linear Park: I prepared all plans and construction drawings for a linear park along the I - 75/ I - 16 linear park in Macon, Georgia.

Throughout the project, I worked with an engineer who used MicroStation software. I am able to convert any information presented in MicroStation to my AutoCAD drawings, and vice versa for smooth, multidisciplinary collaboration.



I - 75/ I - 16 Interchange Linear Park: I created an illustration, focused on a portion of the park that includes one of the permeable paver cul-de-sacs.