


Residential Design

Formal Layout

- formal walkways, lined with boxwood hedges, are punctuated by fountains

- the outdoor patio space (grill, seating, and dining areas) are framed by arches which view the remainder of the yard

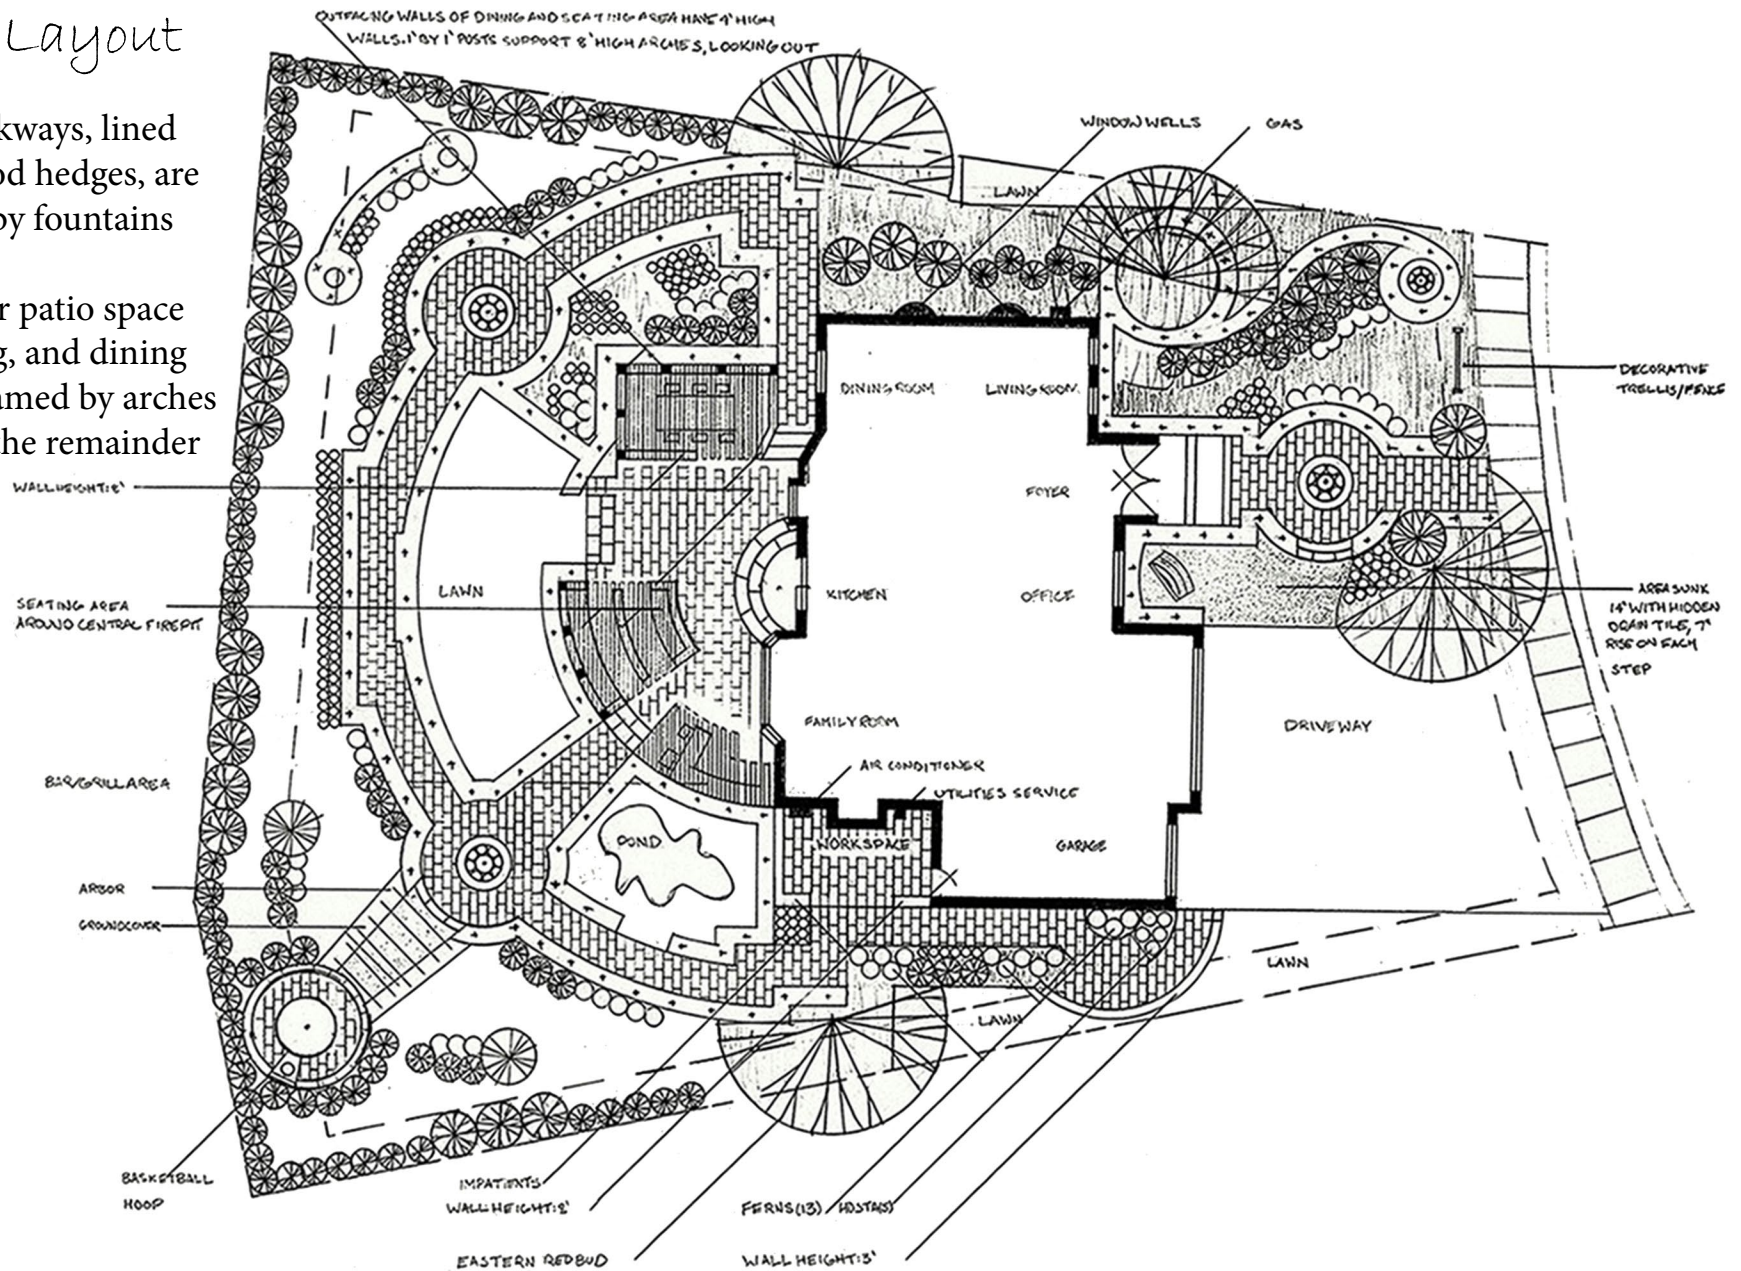

Tools: hand drawing, pencil and pen