

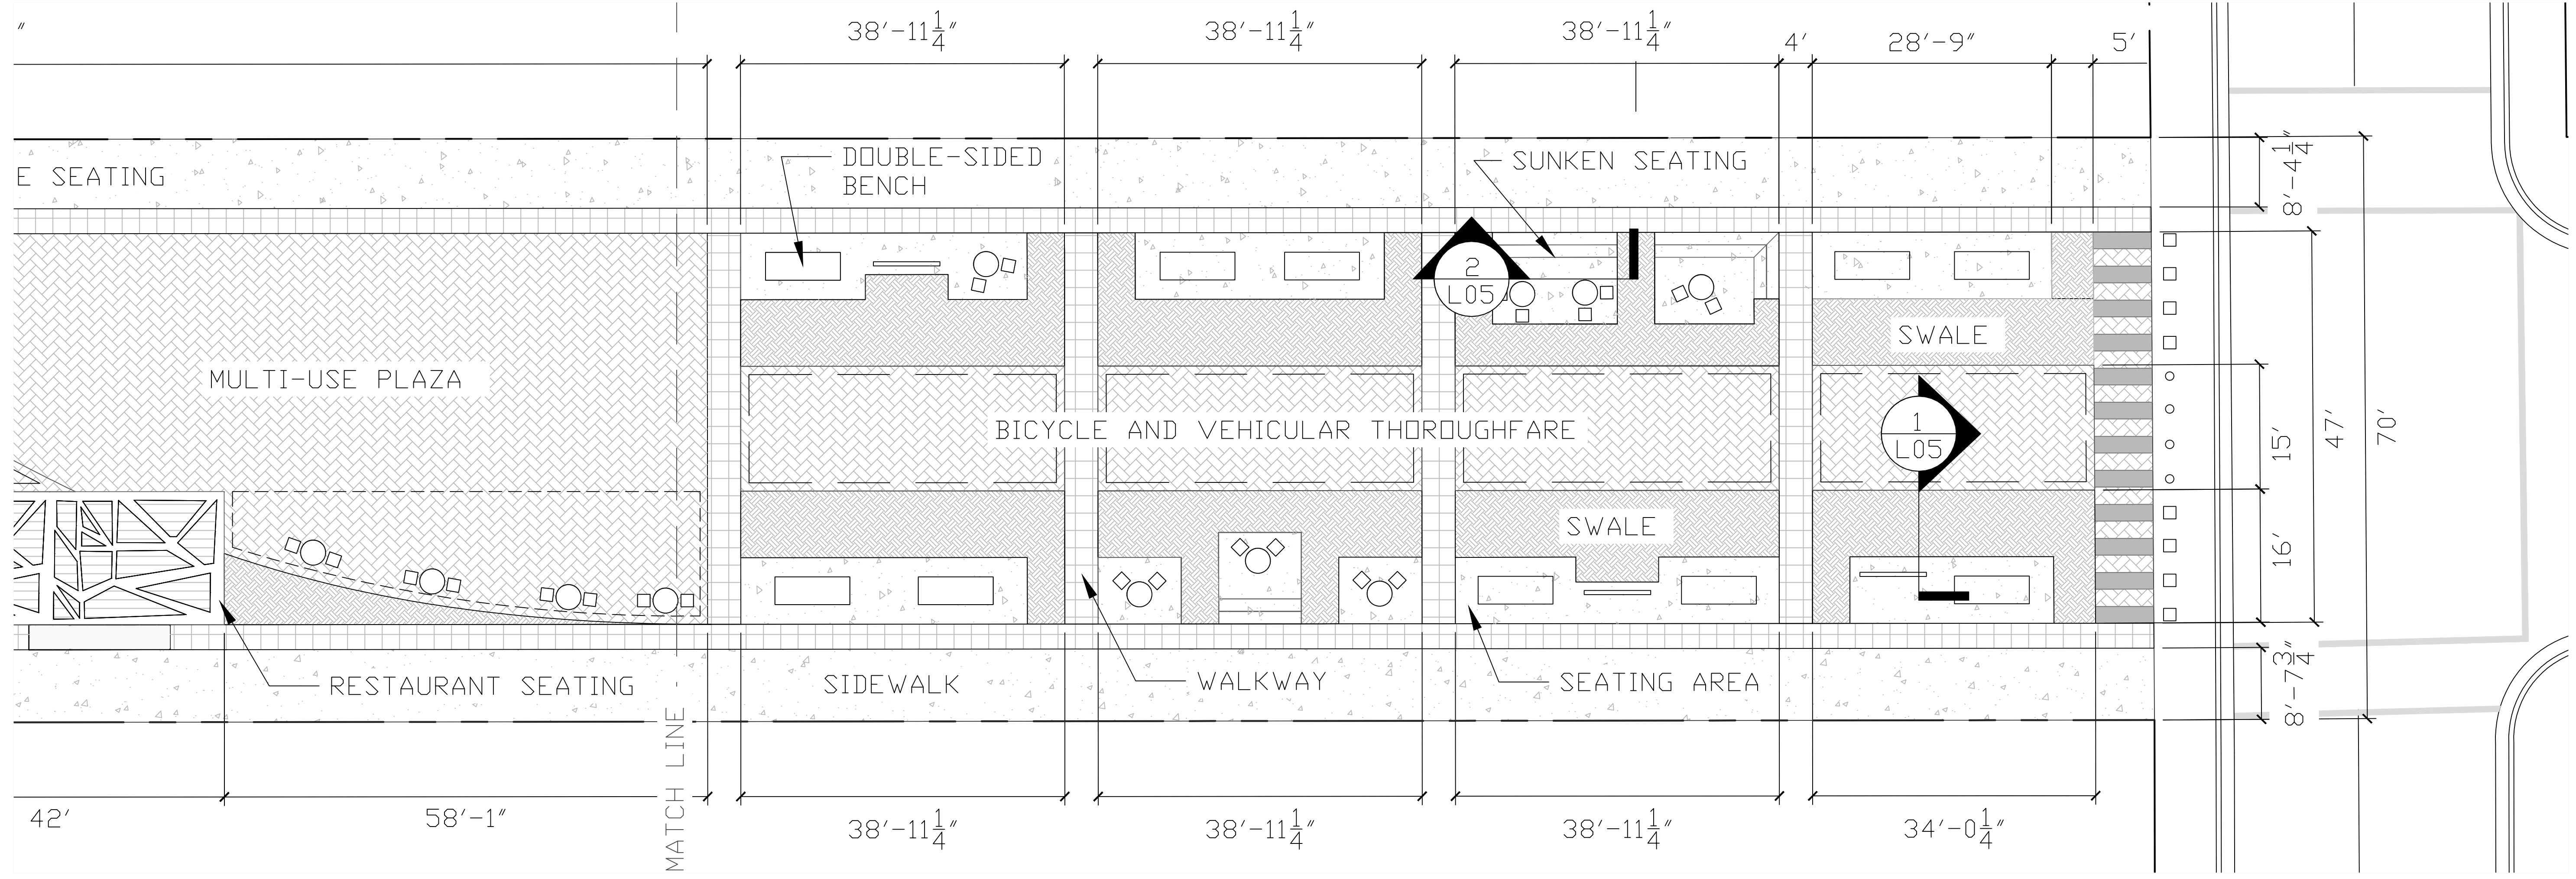


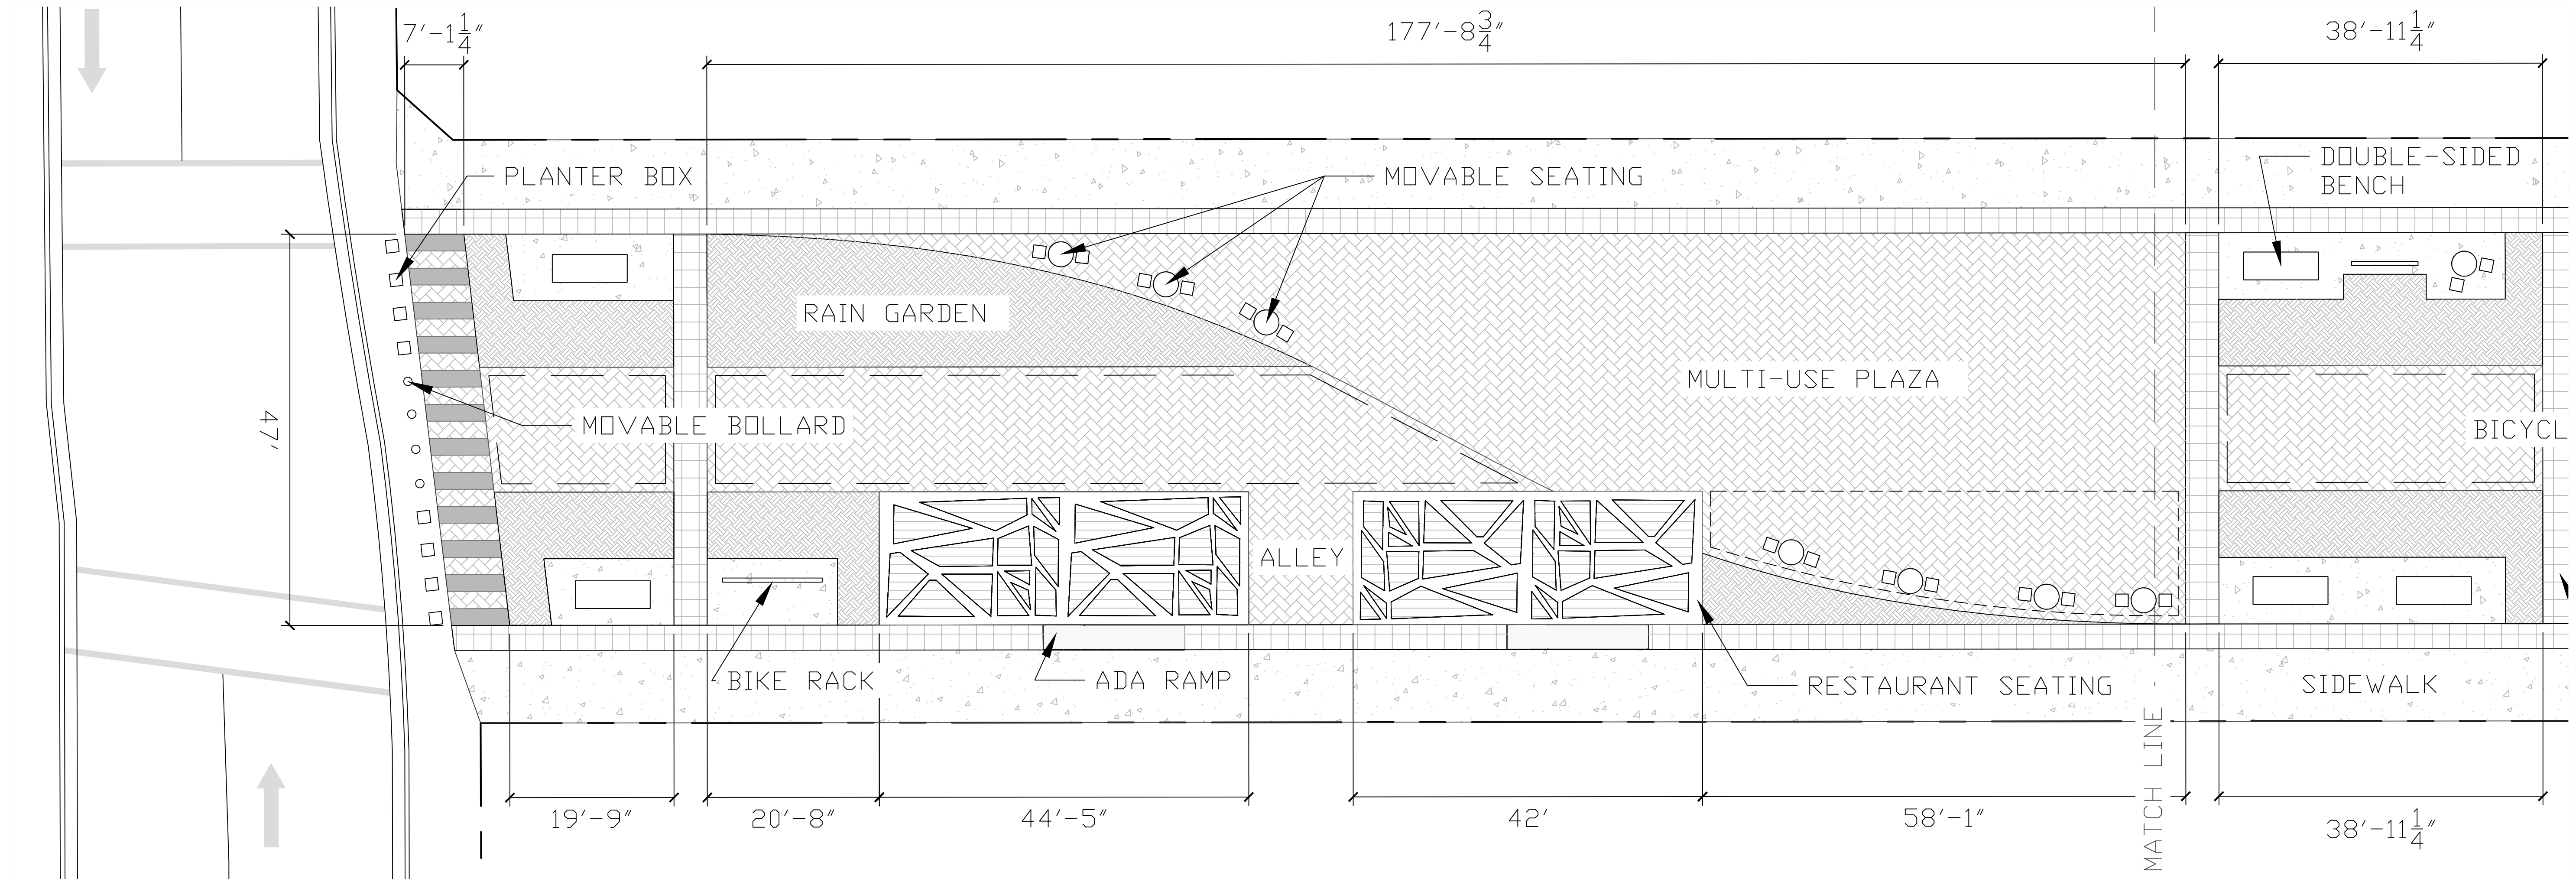

MONTEREY ST. REDESIGN
LAYOUT PLAN

JORDYN TAMANI
 LA 405
 WINTER 2023

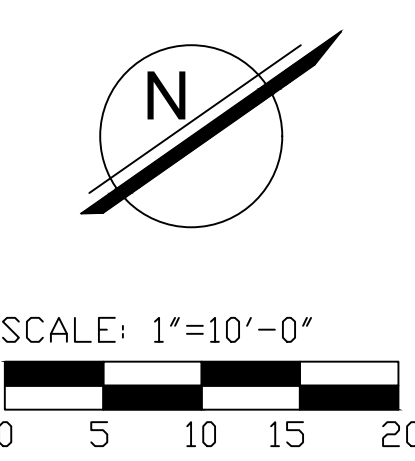

L01