

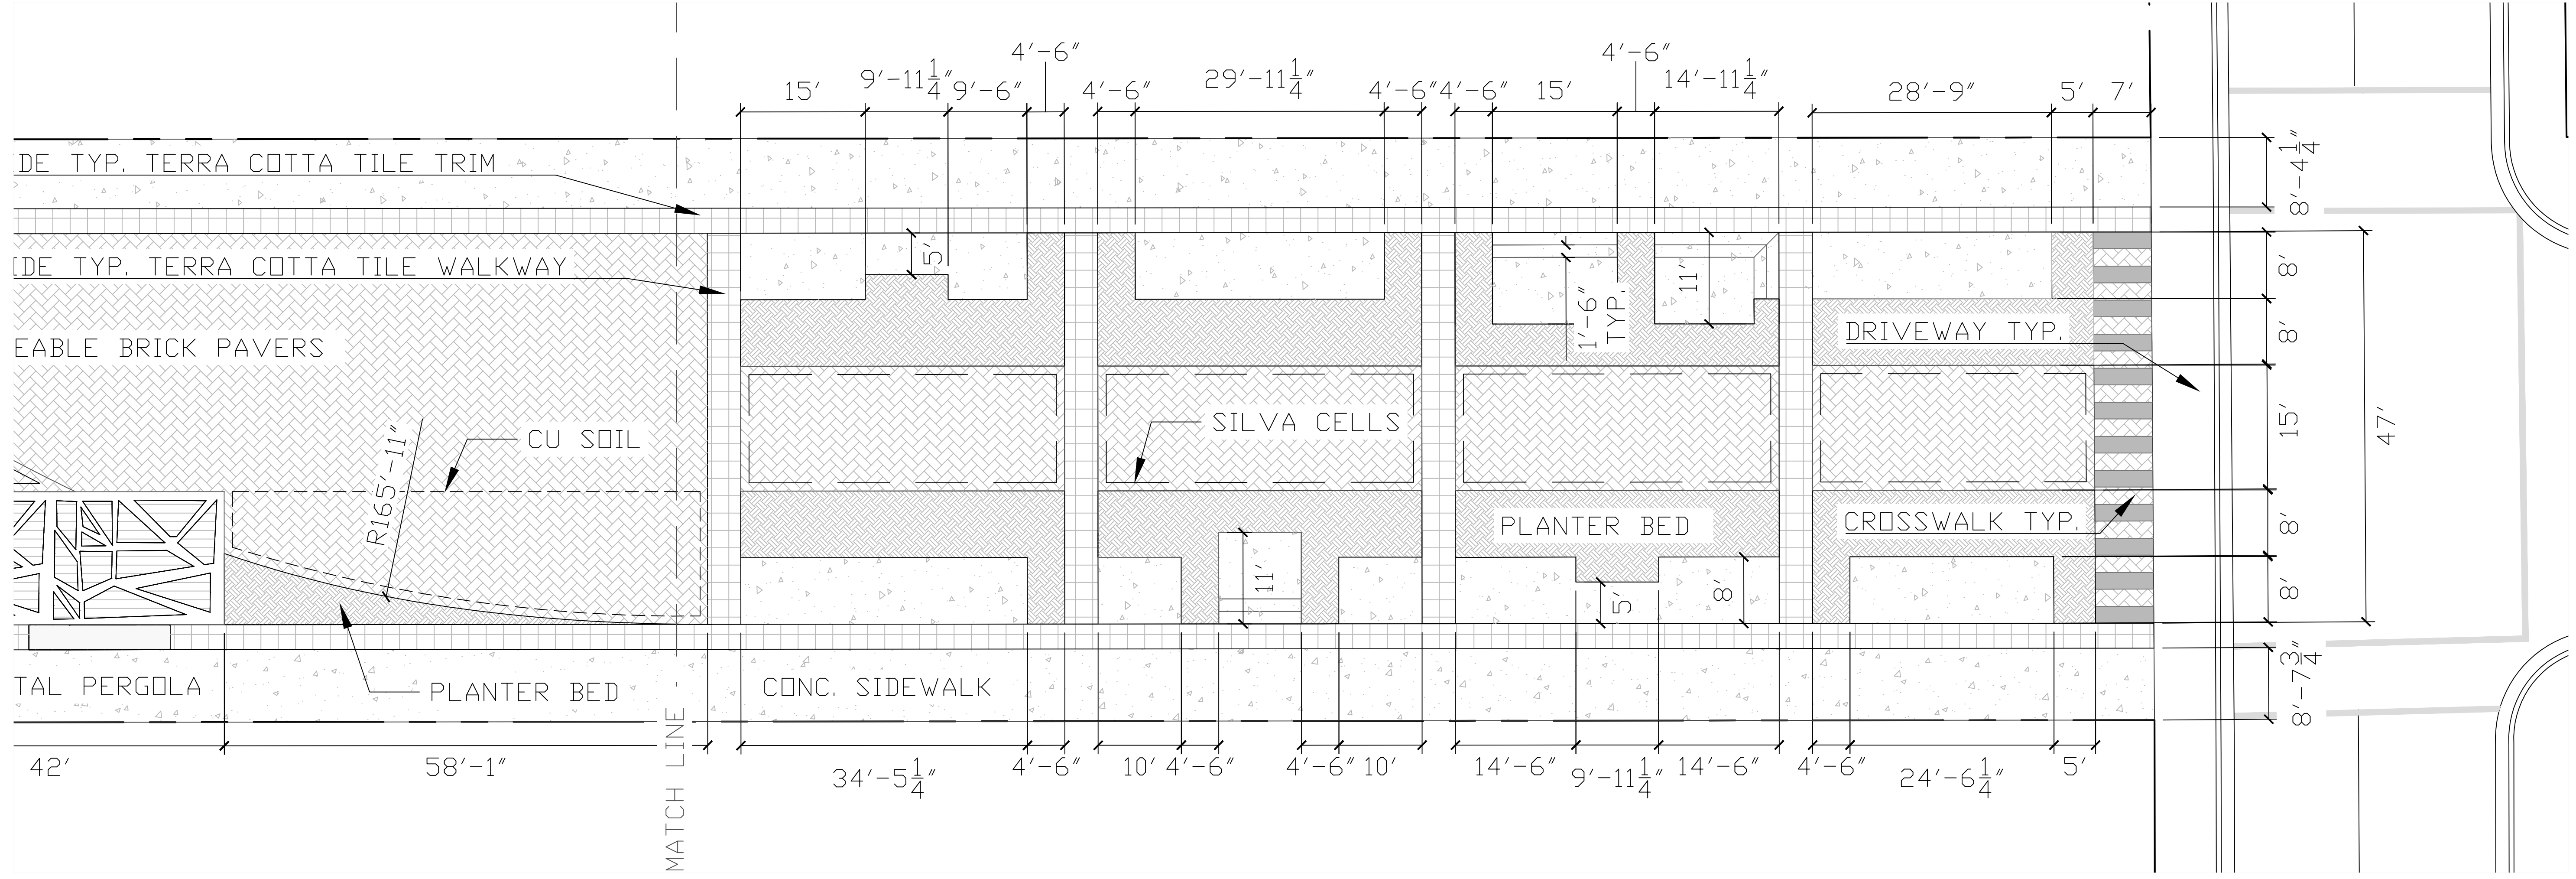


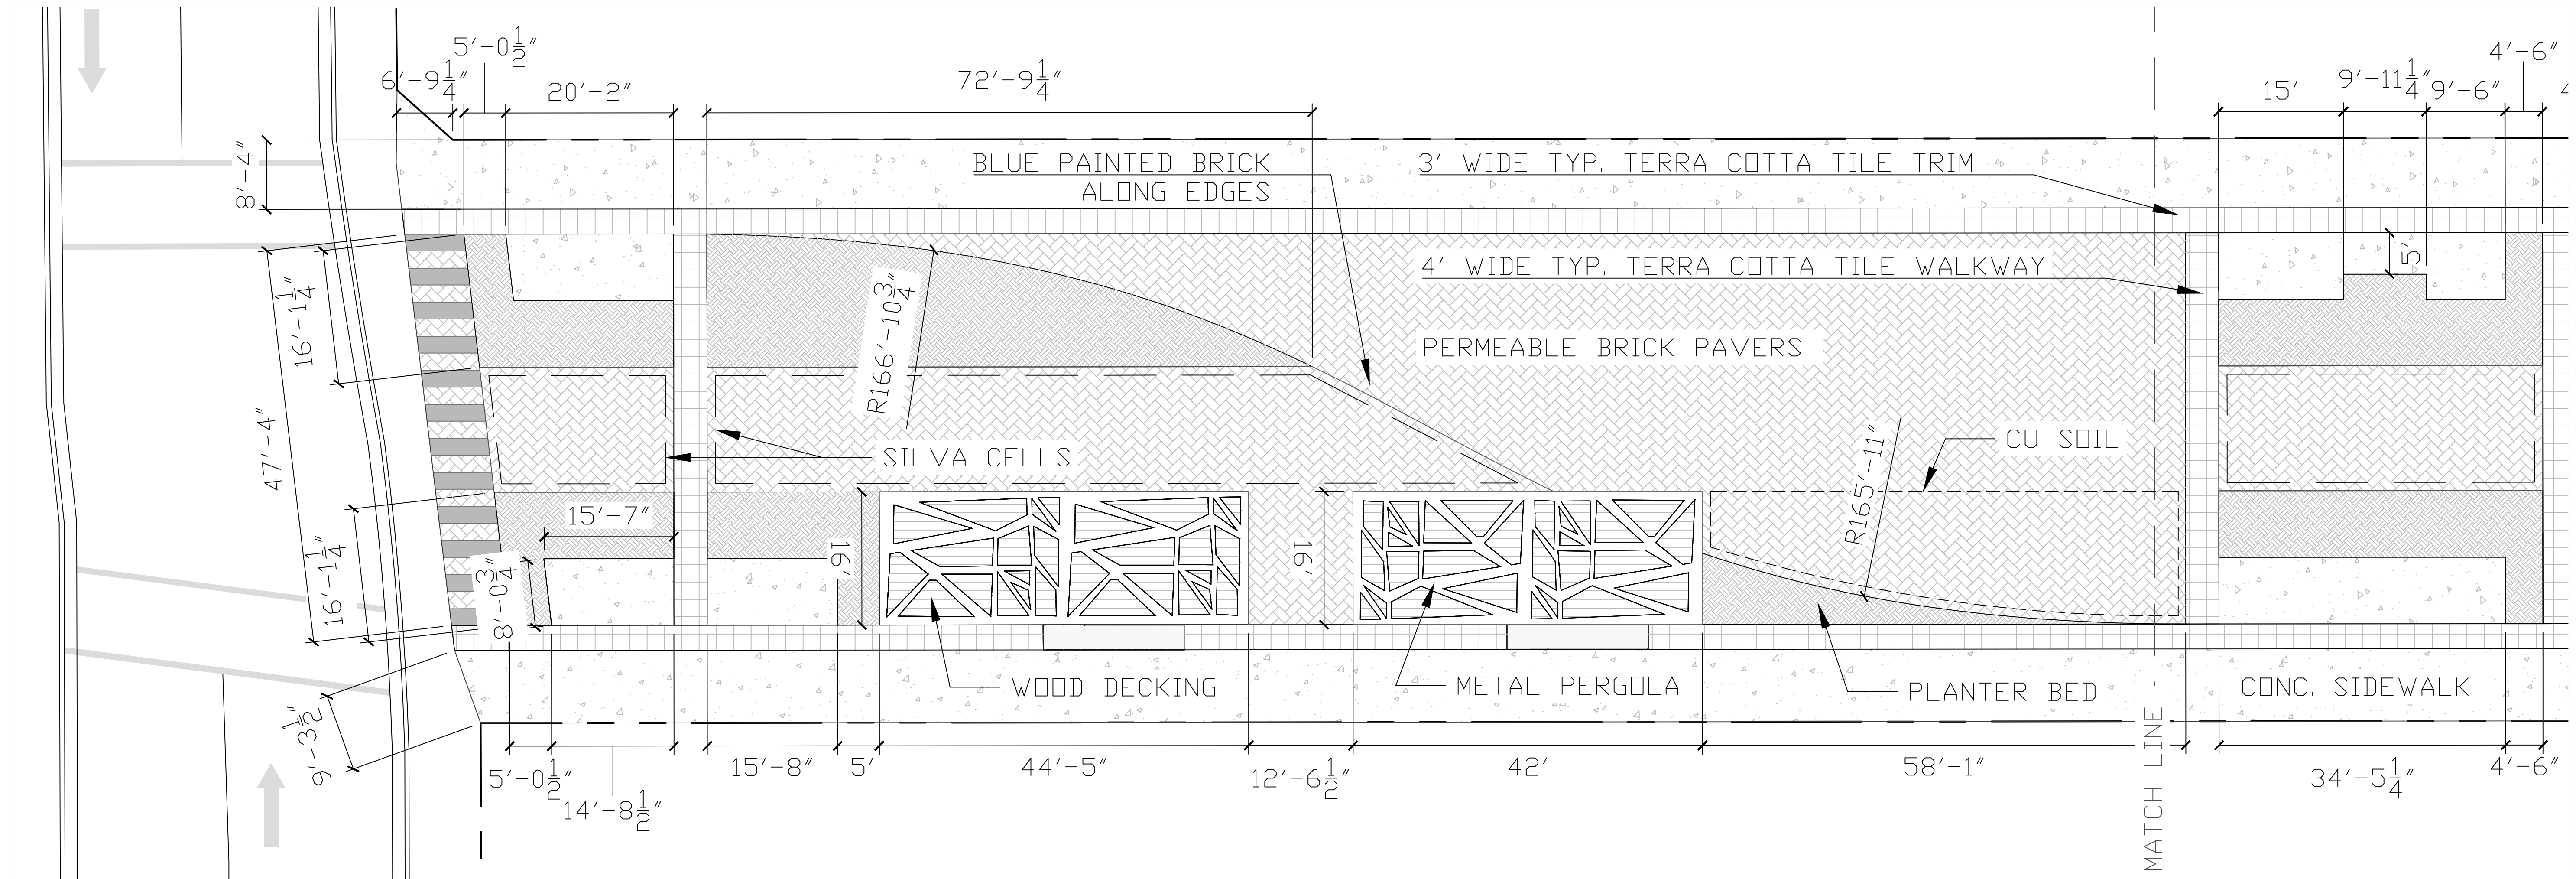

MONTEREY ST. REDESIGN
HARDSCAPE PLAN

JORDYN TAMANI
LA 405
WINTER 2023

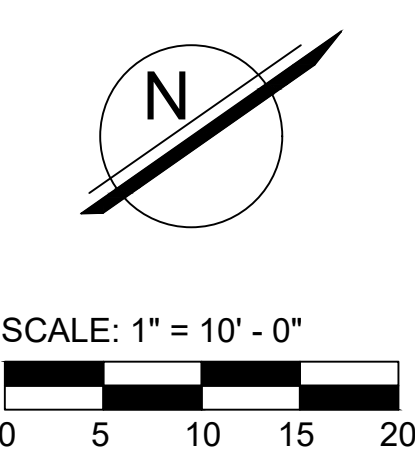

L02