



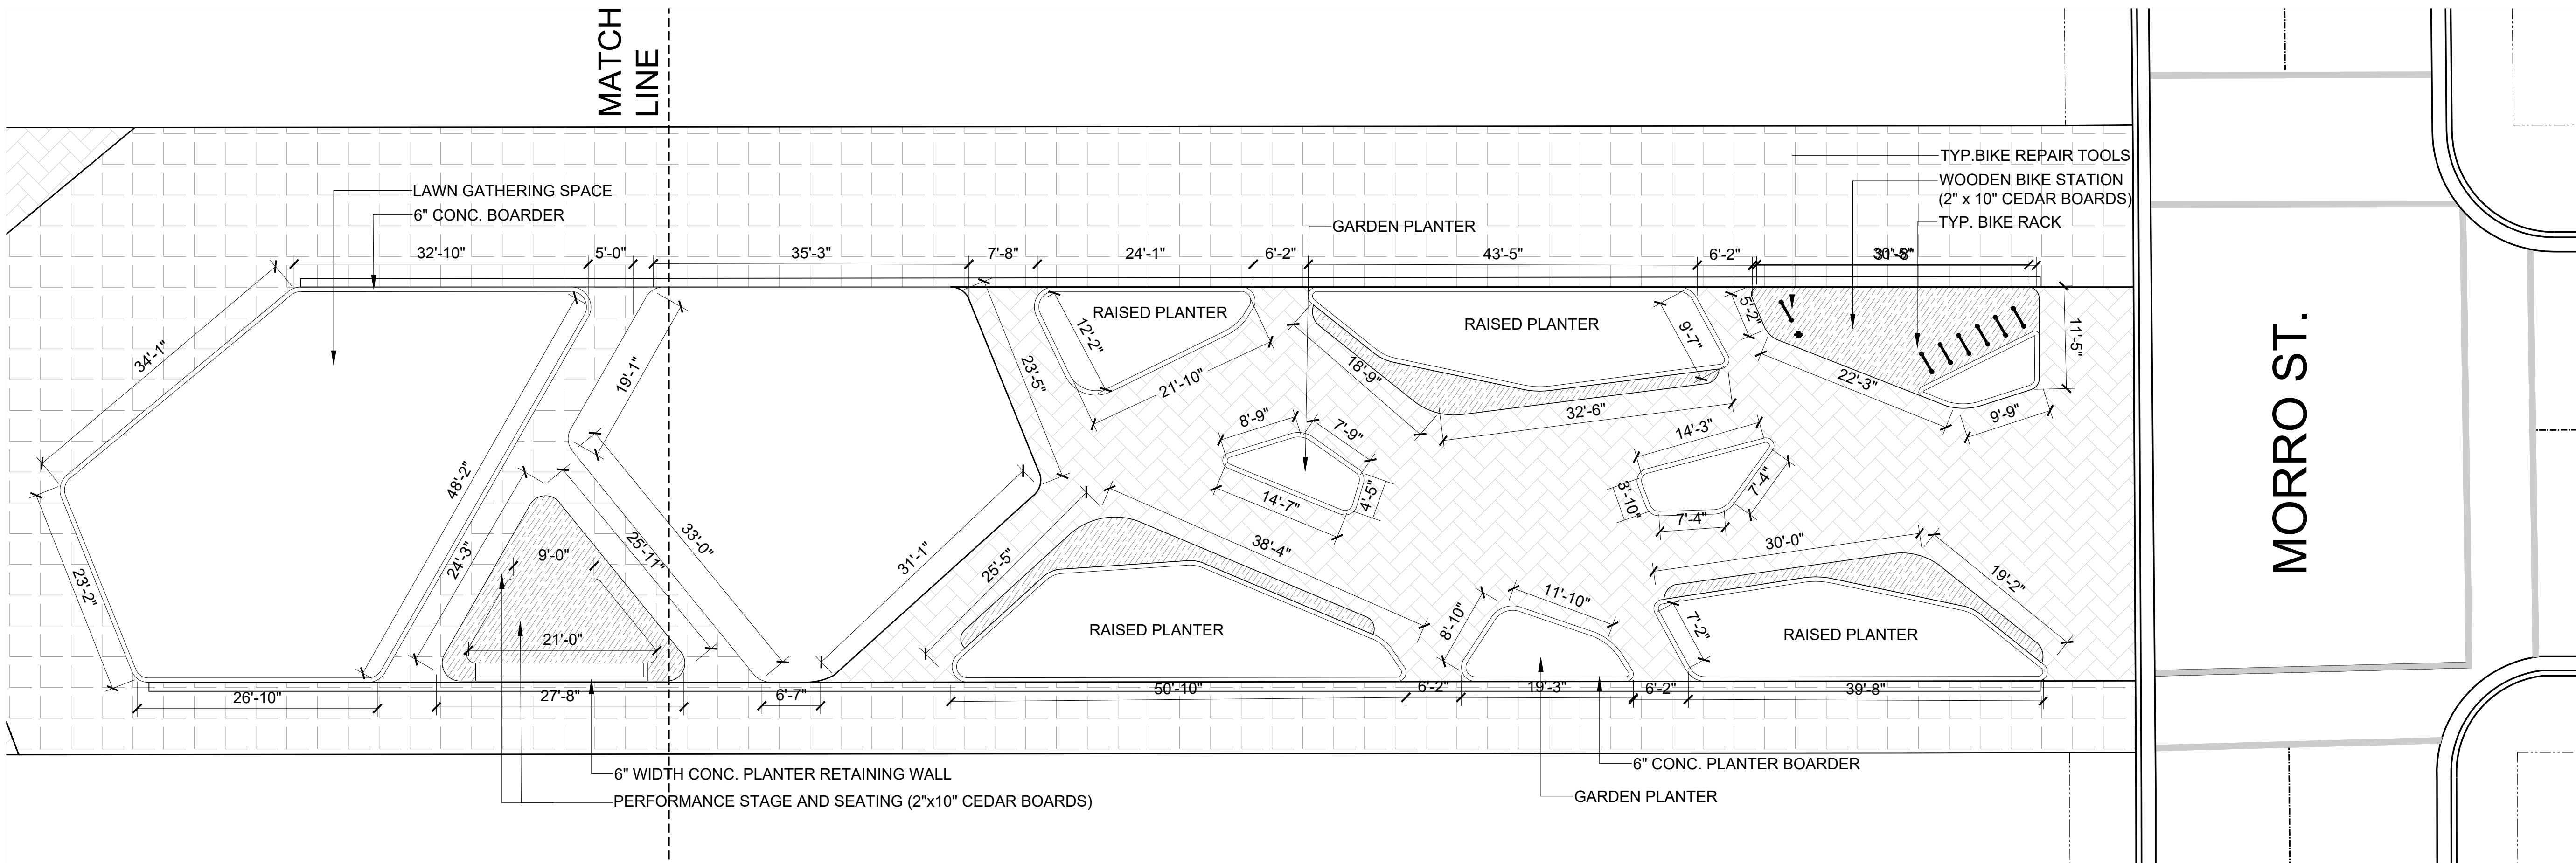

| Revisions |
|-----------|
|           |
|           |
|           |

MONTEREY STEET REDESIGN  
HARDSCAPE PLAN

Anna Guevara  
LA 405  
Daniel Kletzing  
12/02/22

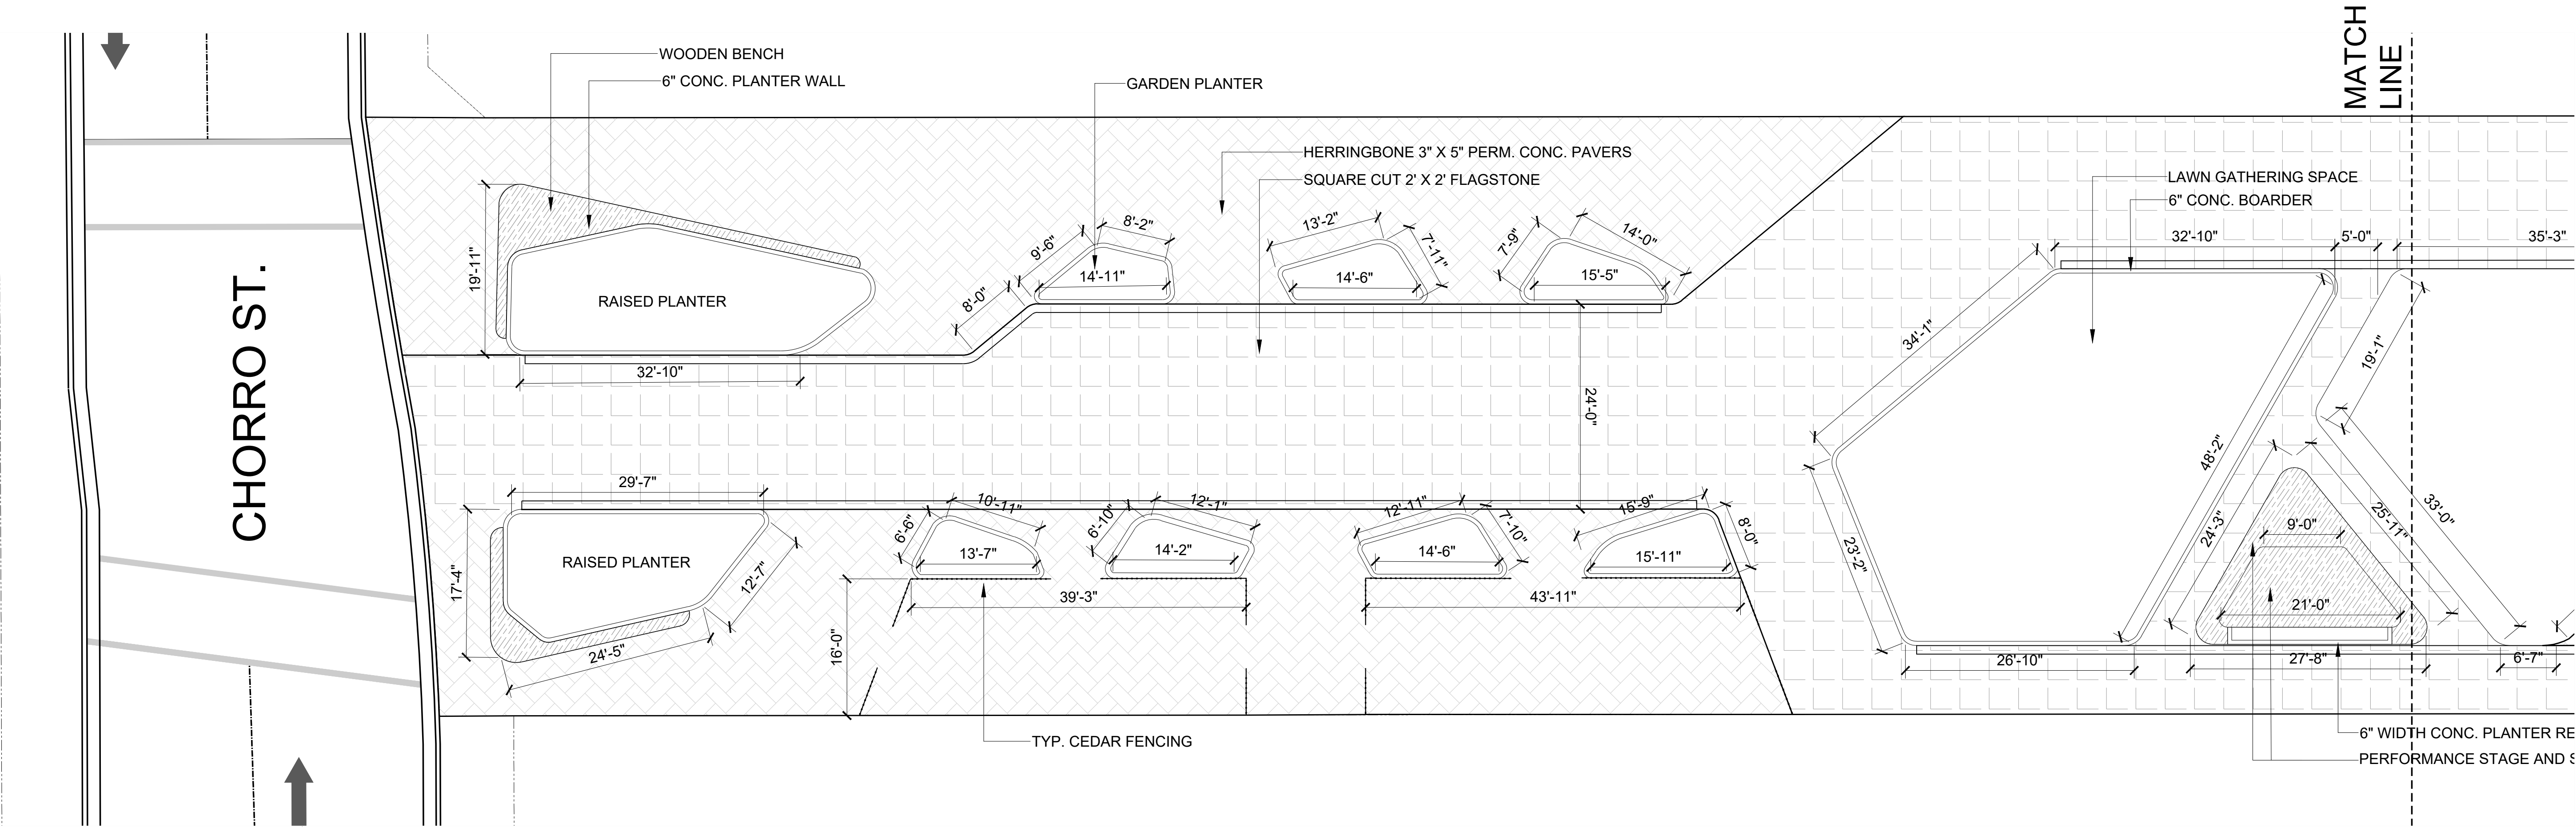