


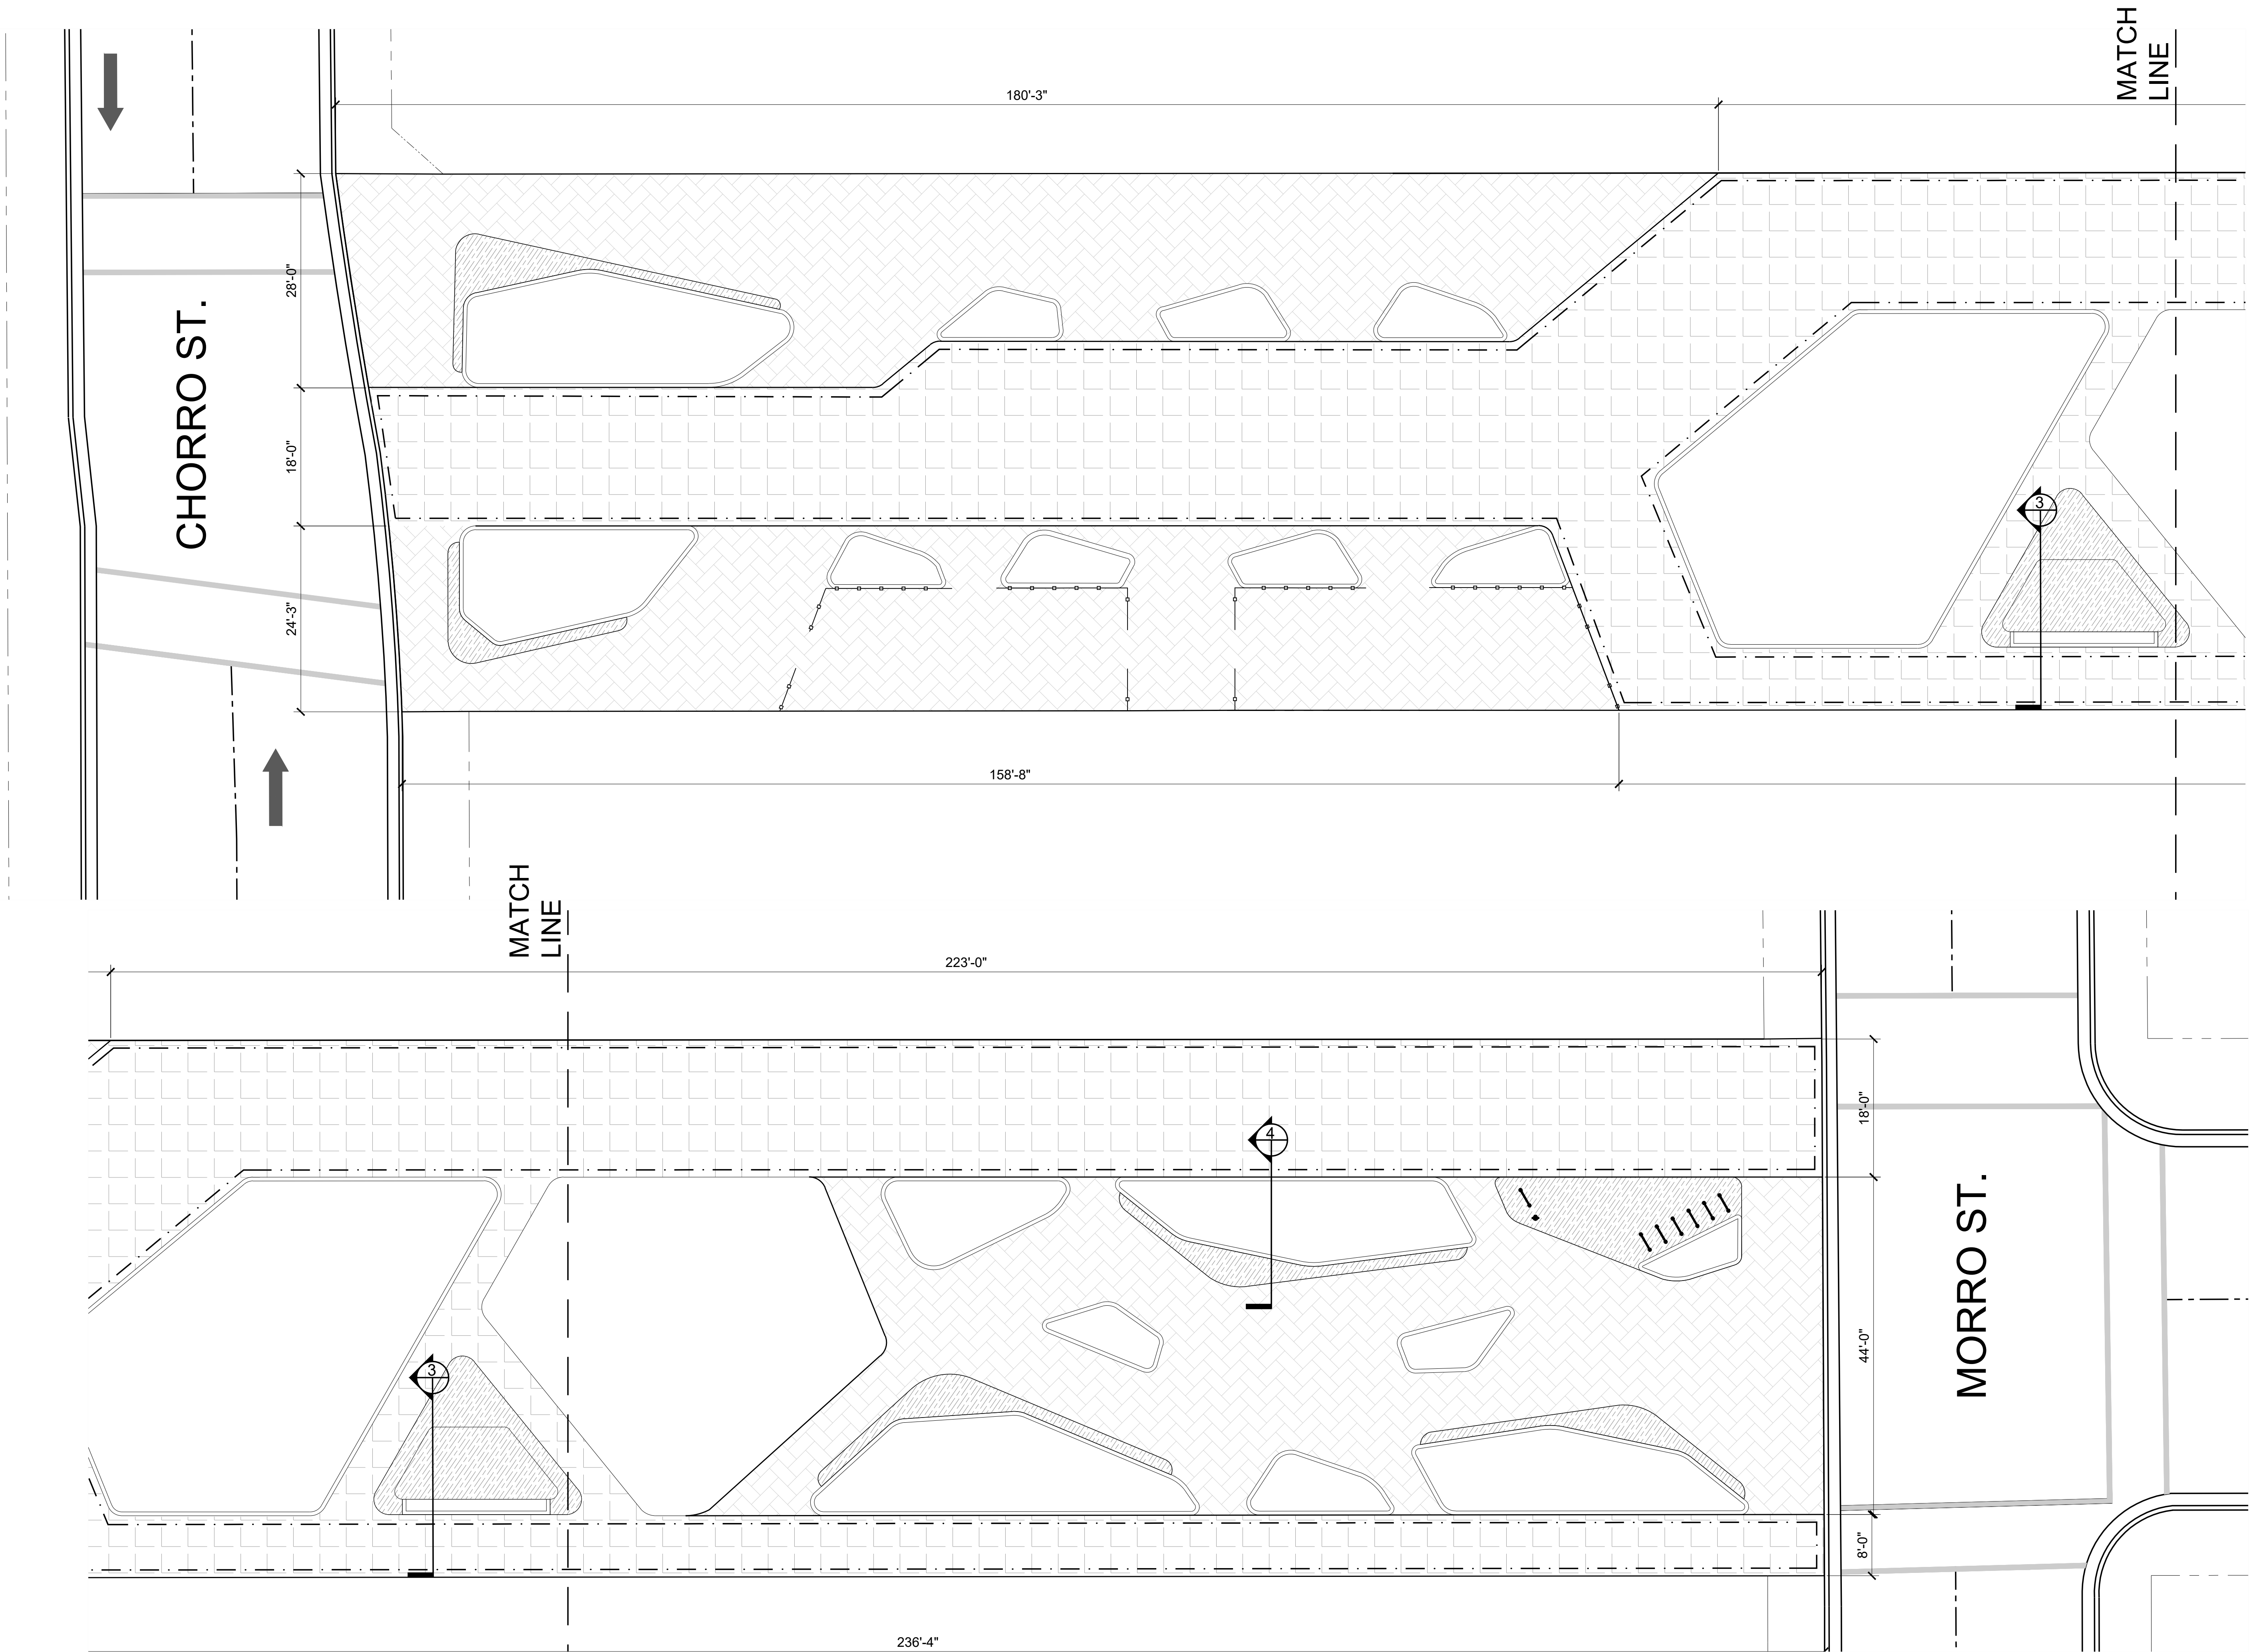

Revisions

MONTEREY STEET REDESIGN LAYOUT PLAN

Anna Guevara
LA 405
Daniel Kletzing
12/02/22

