



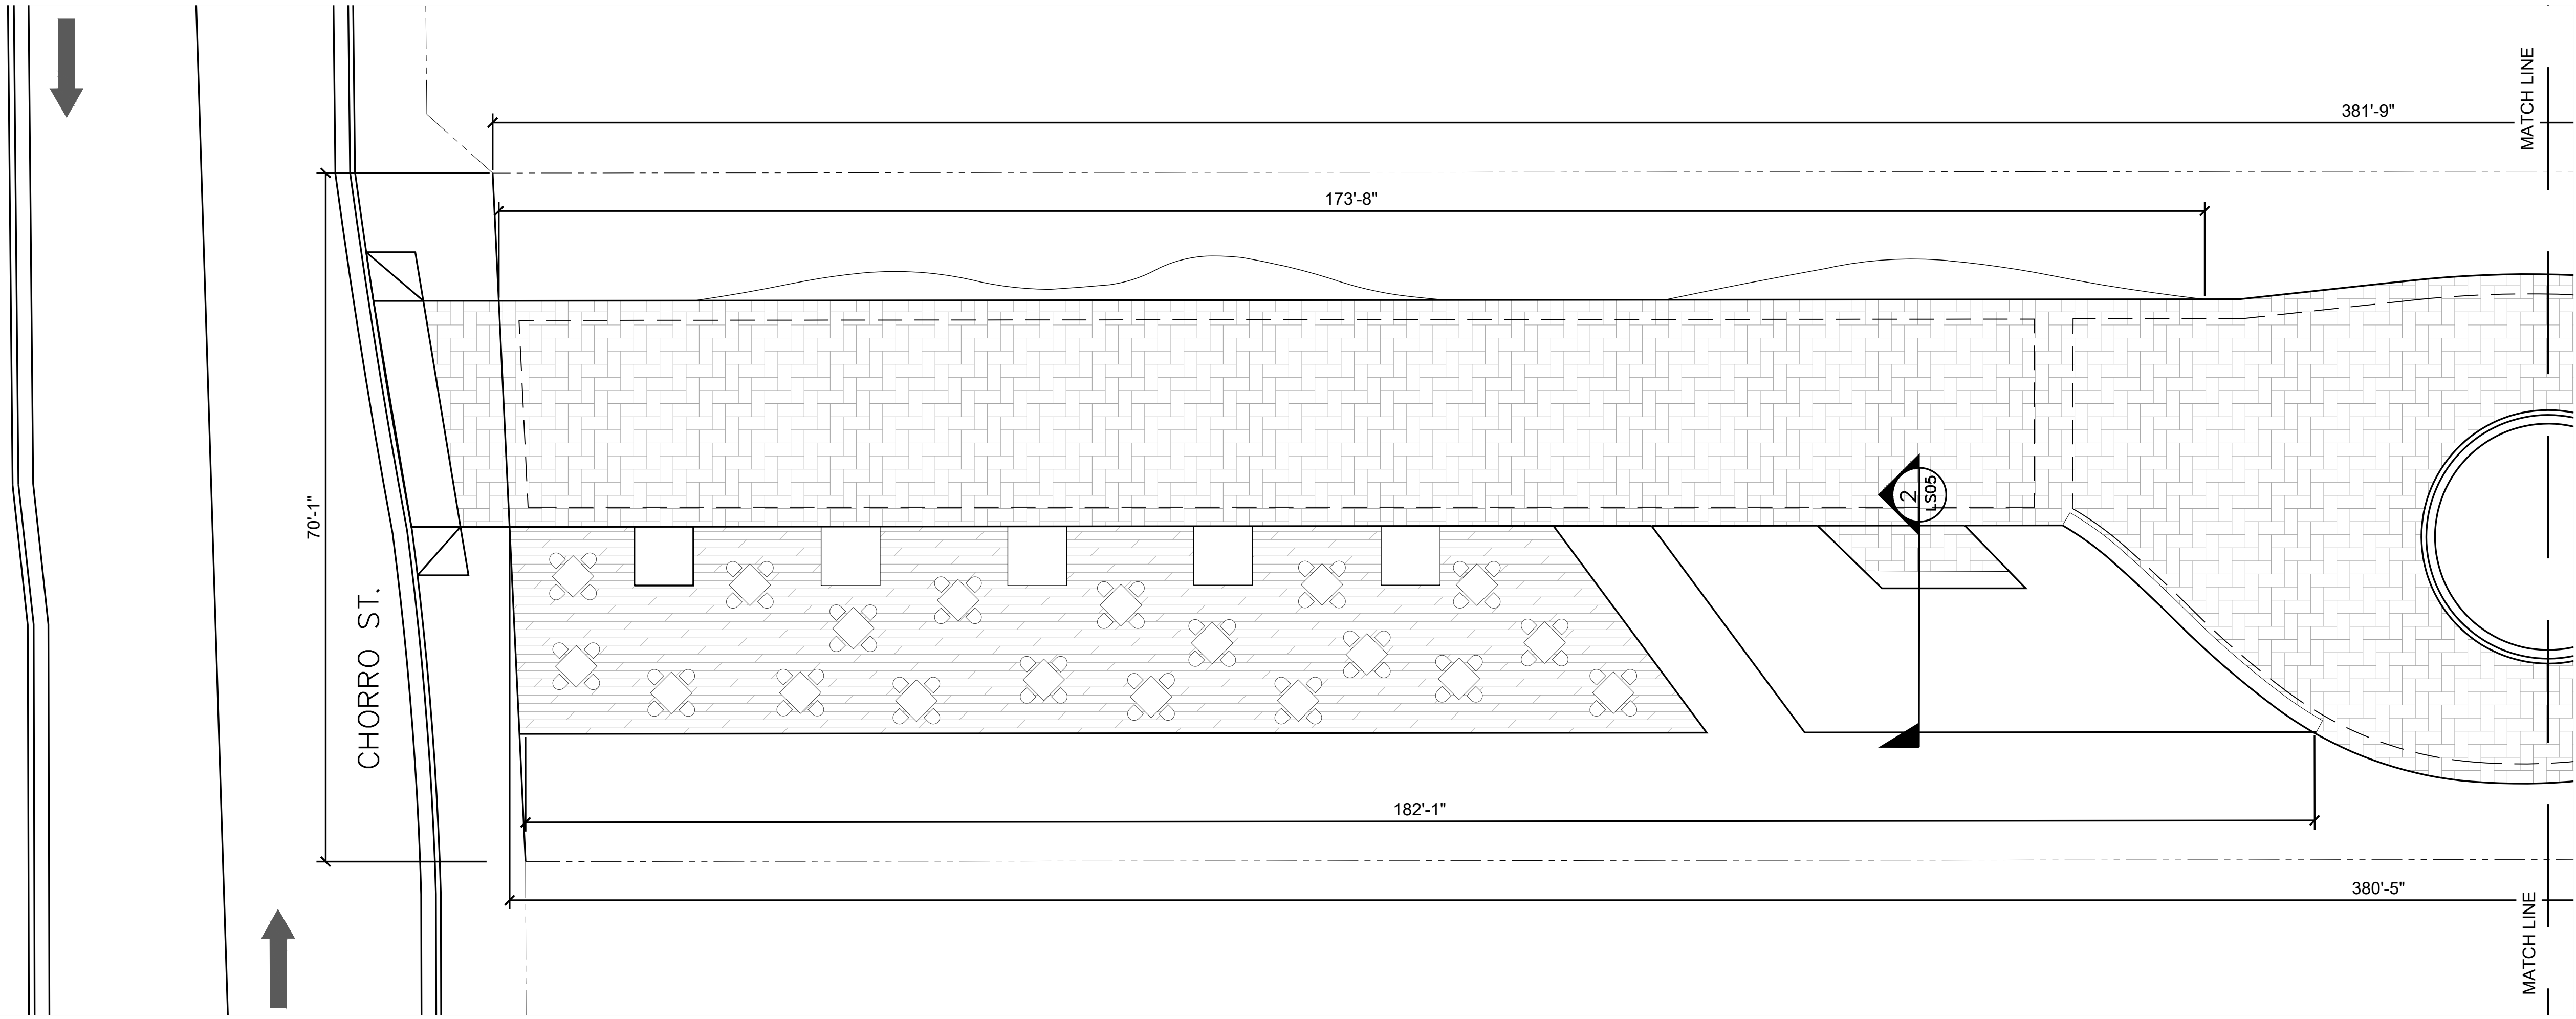

Revisions

LAYOUT PLAN

Gracie Mitchell
LA 405
11/30/22

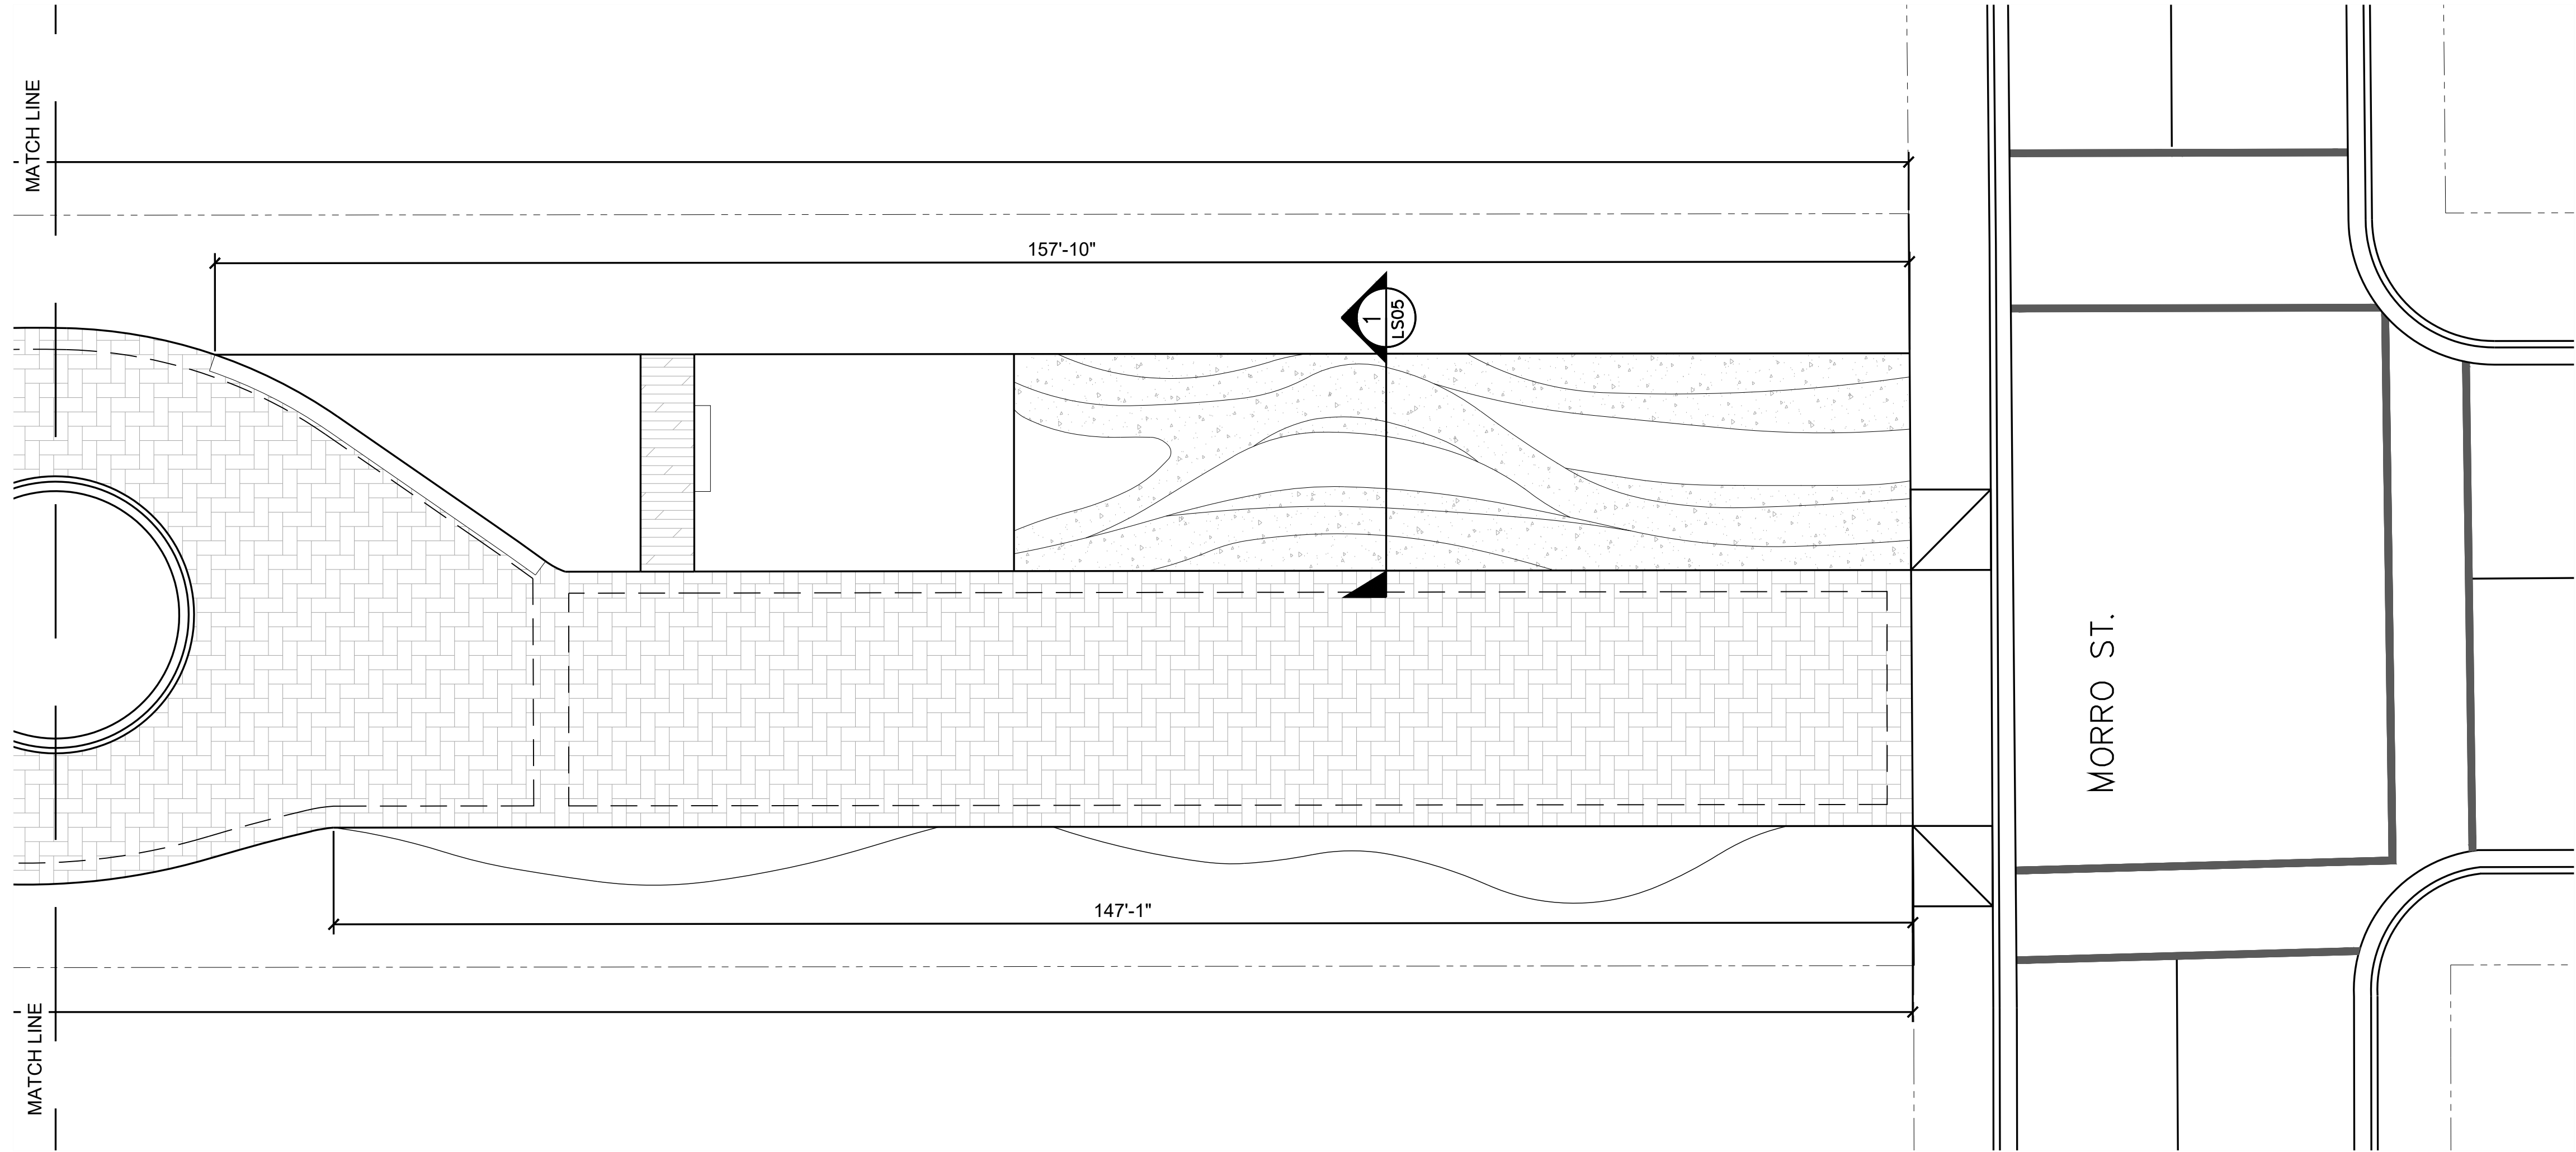