


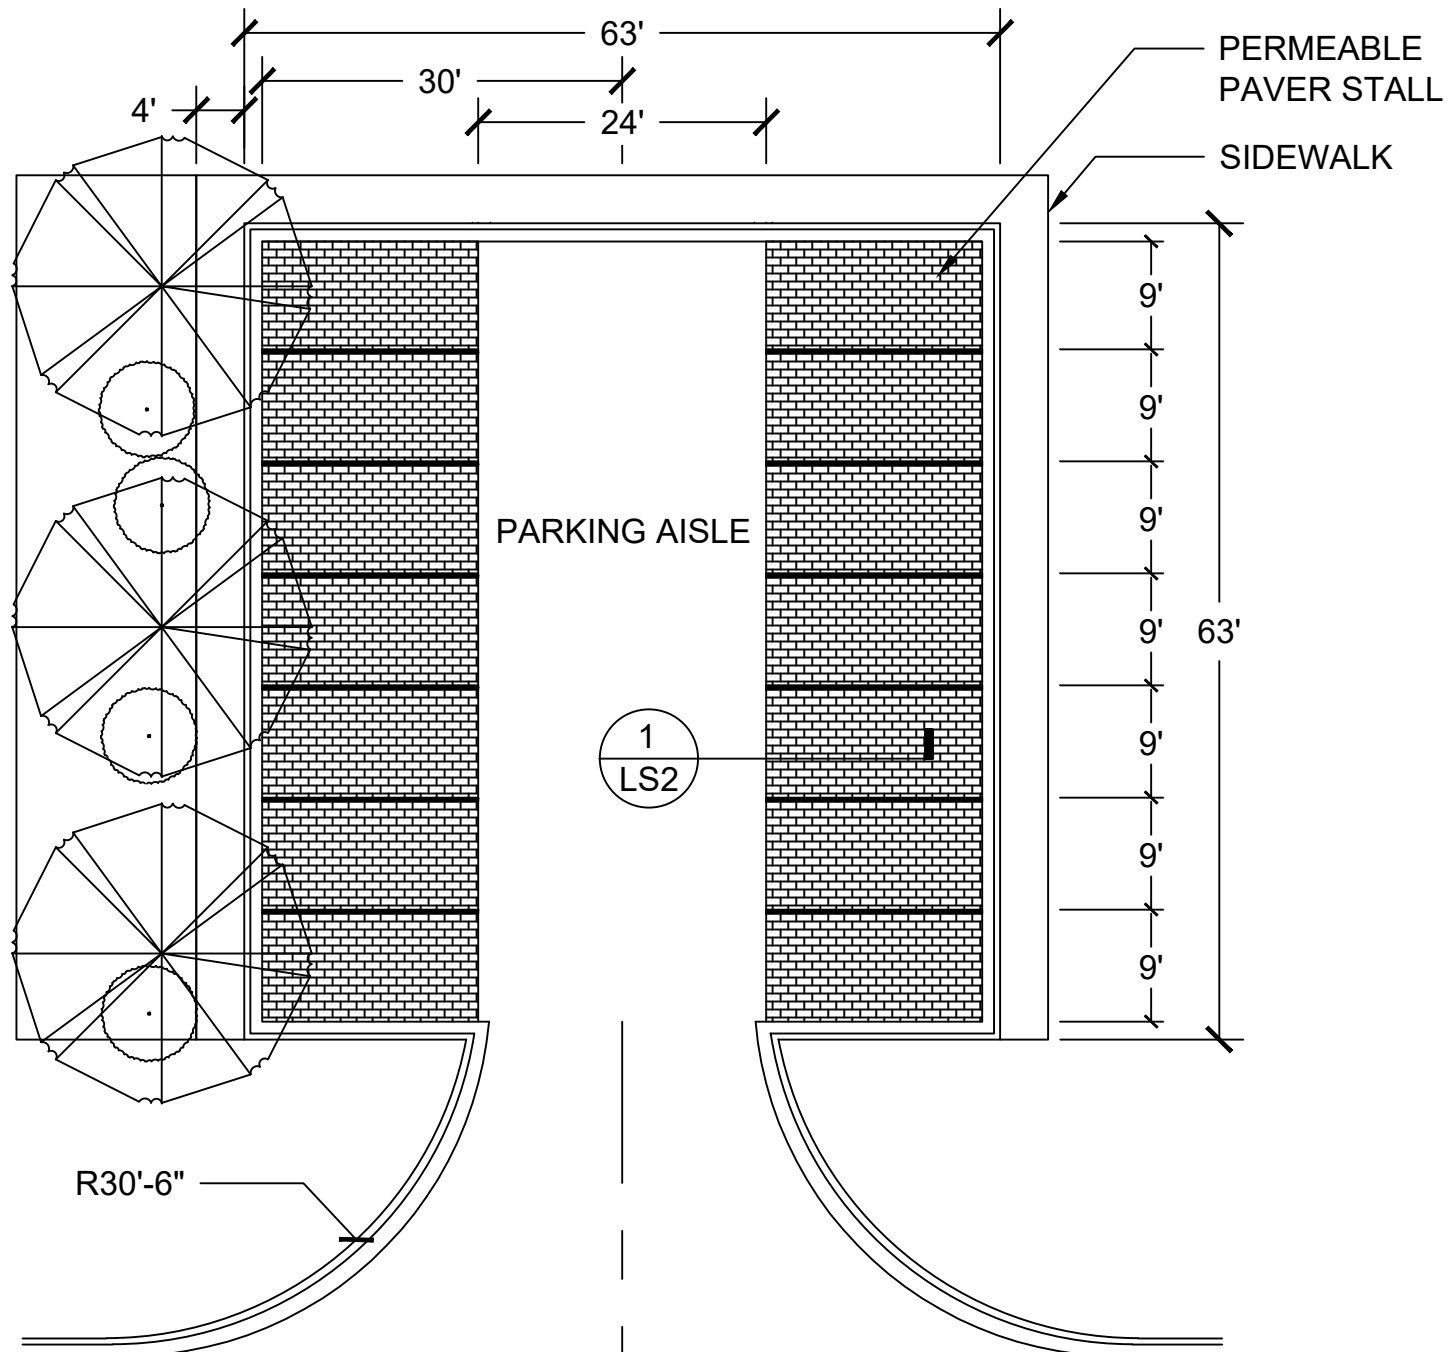

Noemi Ho

Permeable Paver Parking

Scale: $\frac{1}{16}" = 1'-0"$



LS1