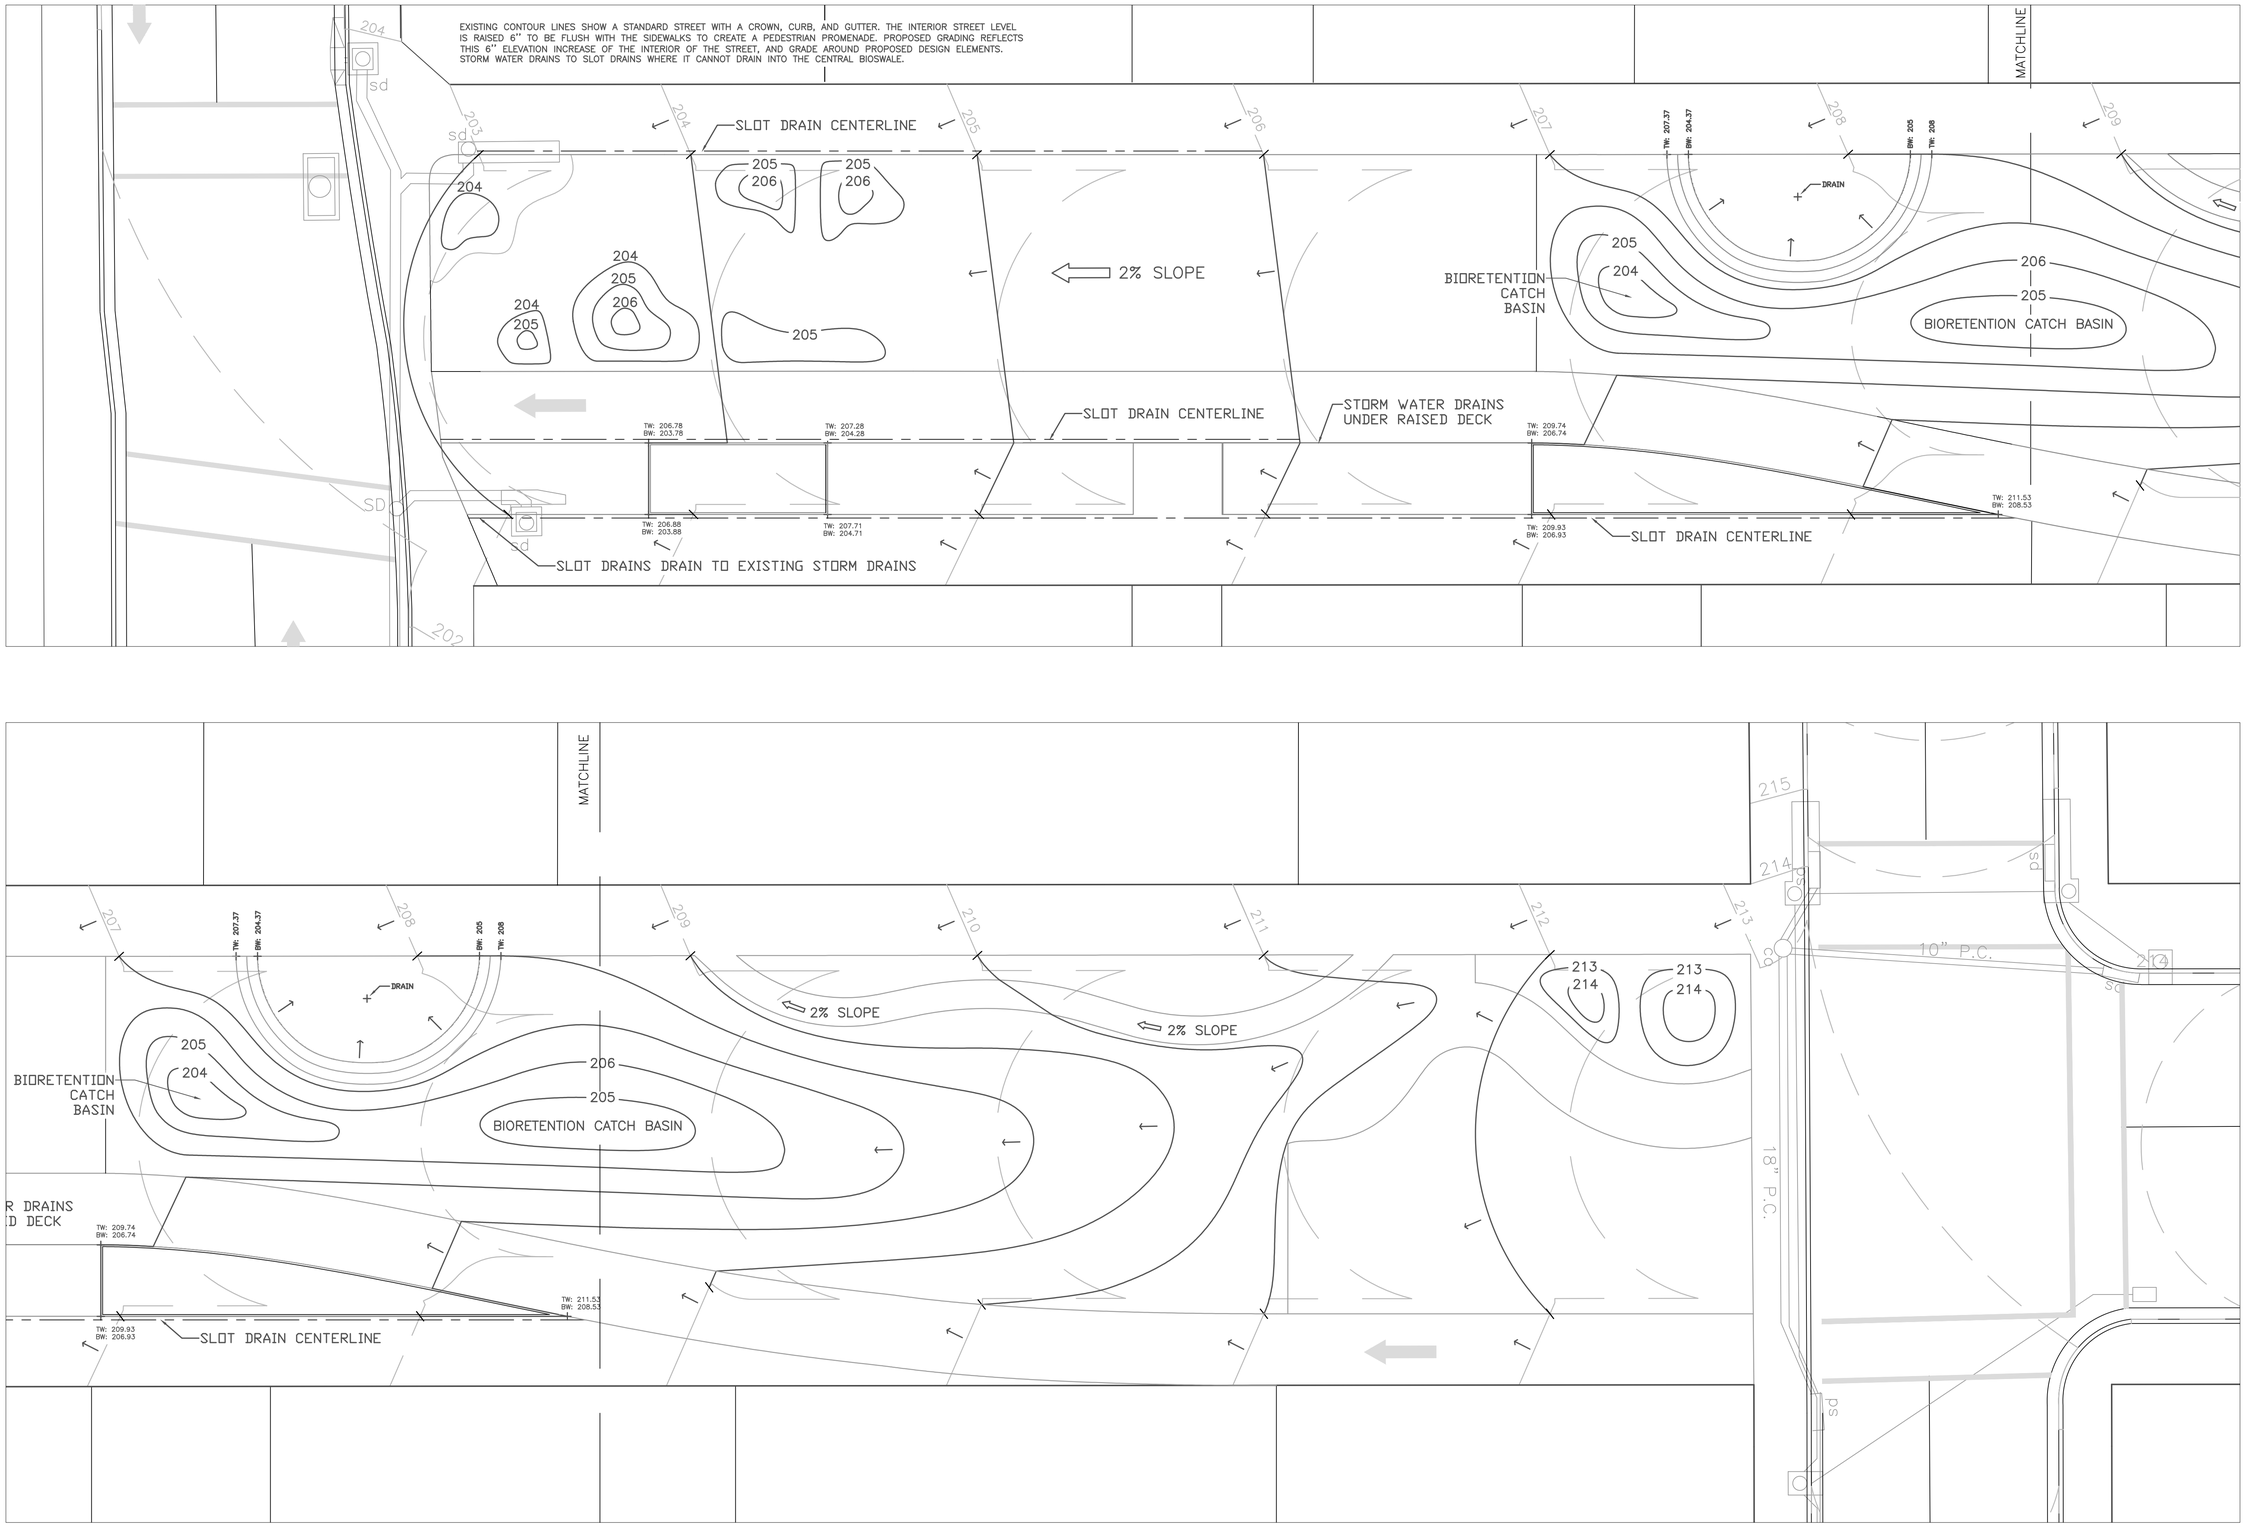

MONTEREY ST. REDESIGN
GRADING PLAN

OLIVIA REICHERT
LA 405
2/15/23

0' 5' 10' 15'
SCALE: 1"=10'

PAGE
LS03