



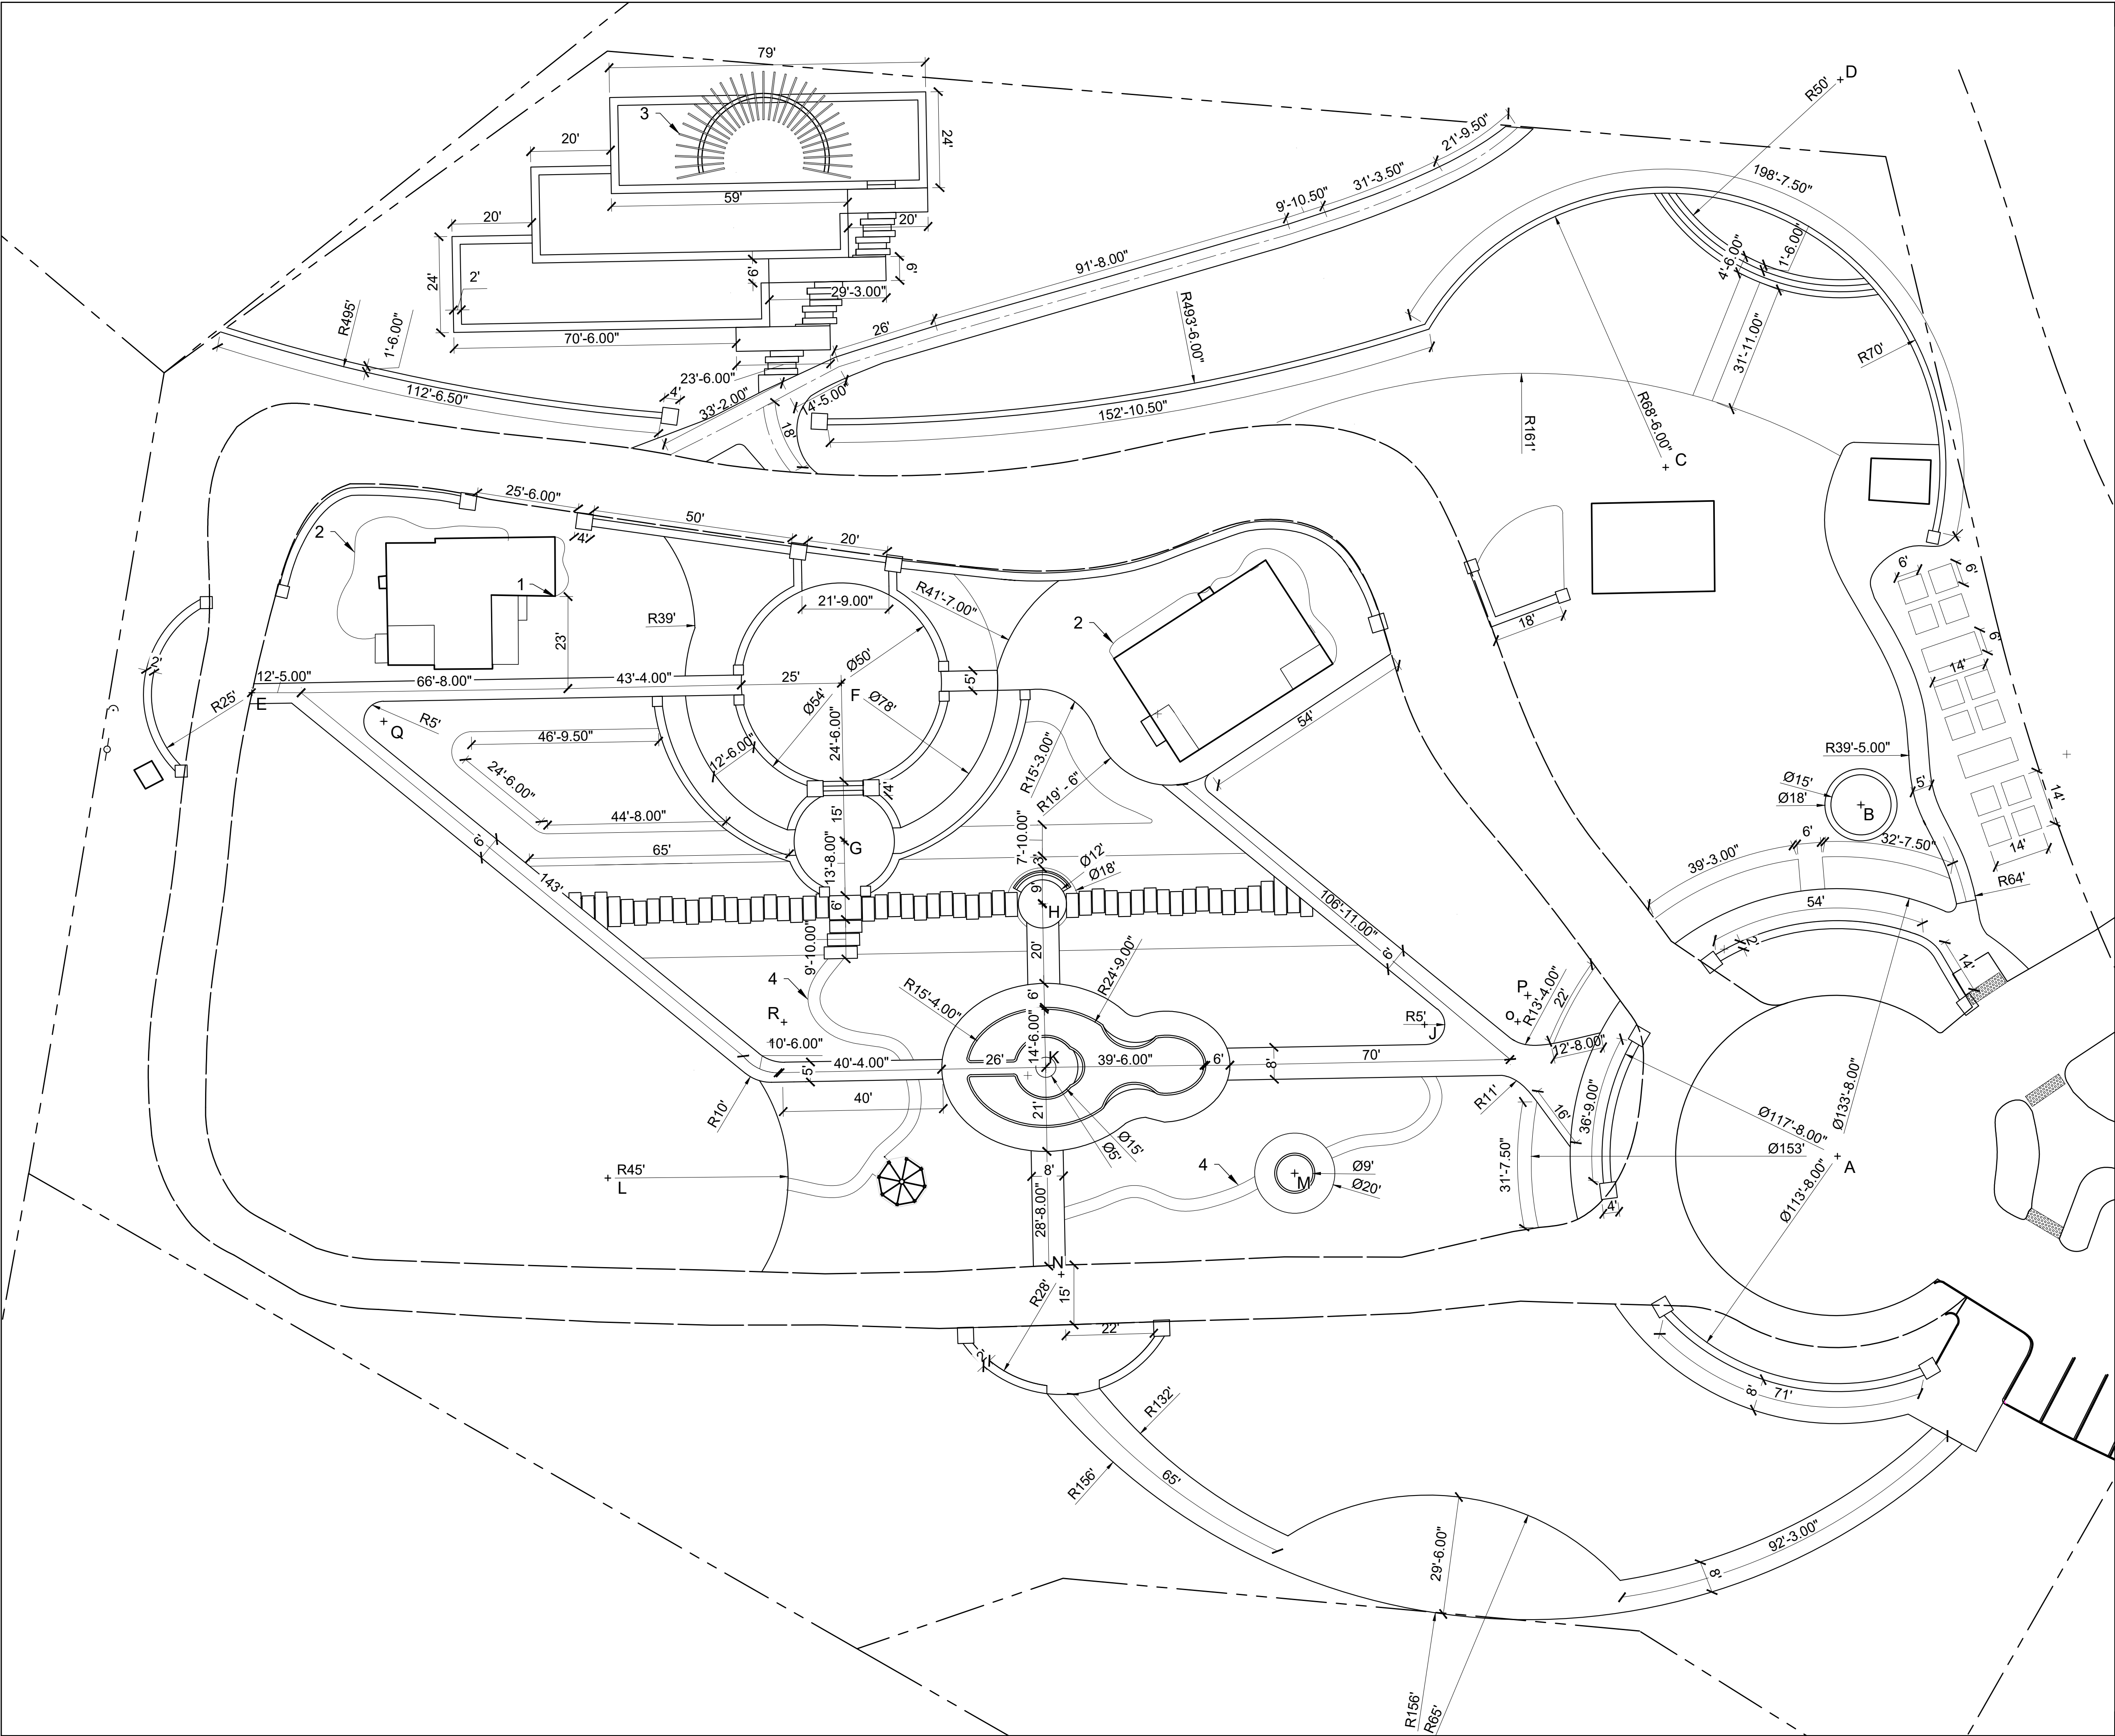

- REFERENCE NOTES
1. All measured distances shown are from the point of beginning.
 2. Planting bed edges laid out by landscape architect.
 3. Pergola installed per MFR, REQU.
 4. Garden paths laid out by landscape architect
 5. Coordinates shown are based on the Coordinate systems of 1983 (CCS83), Zone 5 NAD83 provided by the surveyor's drawing and are provided at center points of arcs or circles greater than 20ft.
 6. Verify locations of all buildings, walls, roads, and curbs affecting the landscape scope of work with the survey, architectural, and civil engineer's drawings.
 7. Take all dimensions perpendicular to any reference line, work line, face of building, face of wall, or centerline.

GEOLOCATED RADII AND DIAMETERS

- A: N: 2250014.363
E: 5775304.631
B: N: 2250035.536
E: 5775390.037
C: N: 2250107.707
E: 5775455.491
D: N: 2250095.660
E: 5775561.074
E: 2250462.946
E: 5775872.700
F: N: 2250287.486
E: 5775341.367
G: N: 225,274.772
E: 5775303.969
H: N: 2250222.814
E: 5775304.129
I: N: 2250207.403
E: 5775360.674
J: N: 2250207.658
E: 5775304.526
K: N: 2250209.538
E: 5775265.497
L: N: 2250305.347
E: 5775205.802
M: N: 2250142.244
E: 5775259.234
N: N: 2250190.108
E: 5775217.383
O: N: 2250100.724
E: 5775217.300
P: N: 2250100.331
E: 5775312.294
Q: N: 2250066.320
E: 5775130.847
R: N: 2250275.293
E: 5775256.308

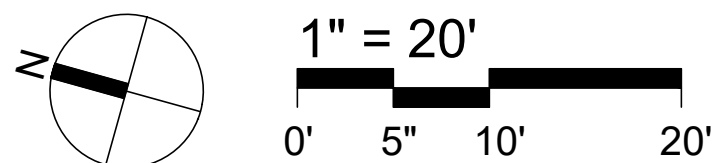

LOGO

Contact Info:

Evelyn Neagoy

Winter Quarter, 2024

LAA05-01 Professor:
Daniel Enoch Kletzing

LAA31-01 Professor:
Miran J. Day

Client Info:

Price Historic Park

Address:
100 Rancho Way, Pismo Beach, CA,
93449

Phone Number:
XXX-XXXX

Project Name:

Price Historic Park

Restoration

Pismo, CA

REV	Date	Issue

Seal

Date
02/13/2024

Designed By
ESN

Drawn By
ESN

Approved/Checked by

Project #

Project Phase

Construction Documents

Sheet Title

Layout Plan

Scale:
Scale: 1" = 20'

Sheet #

L0-01